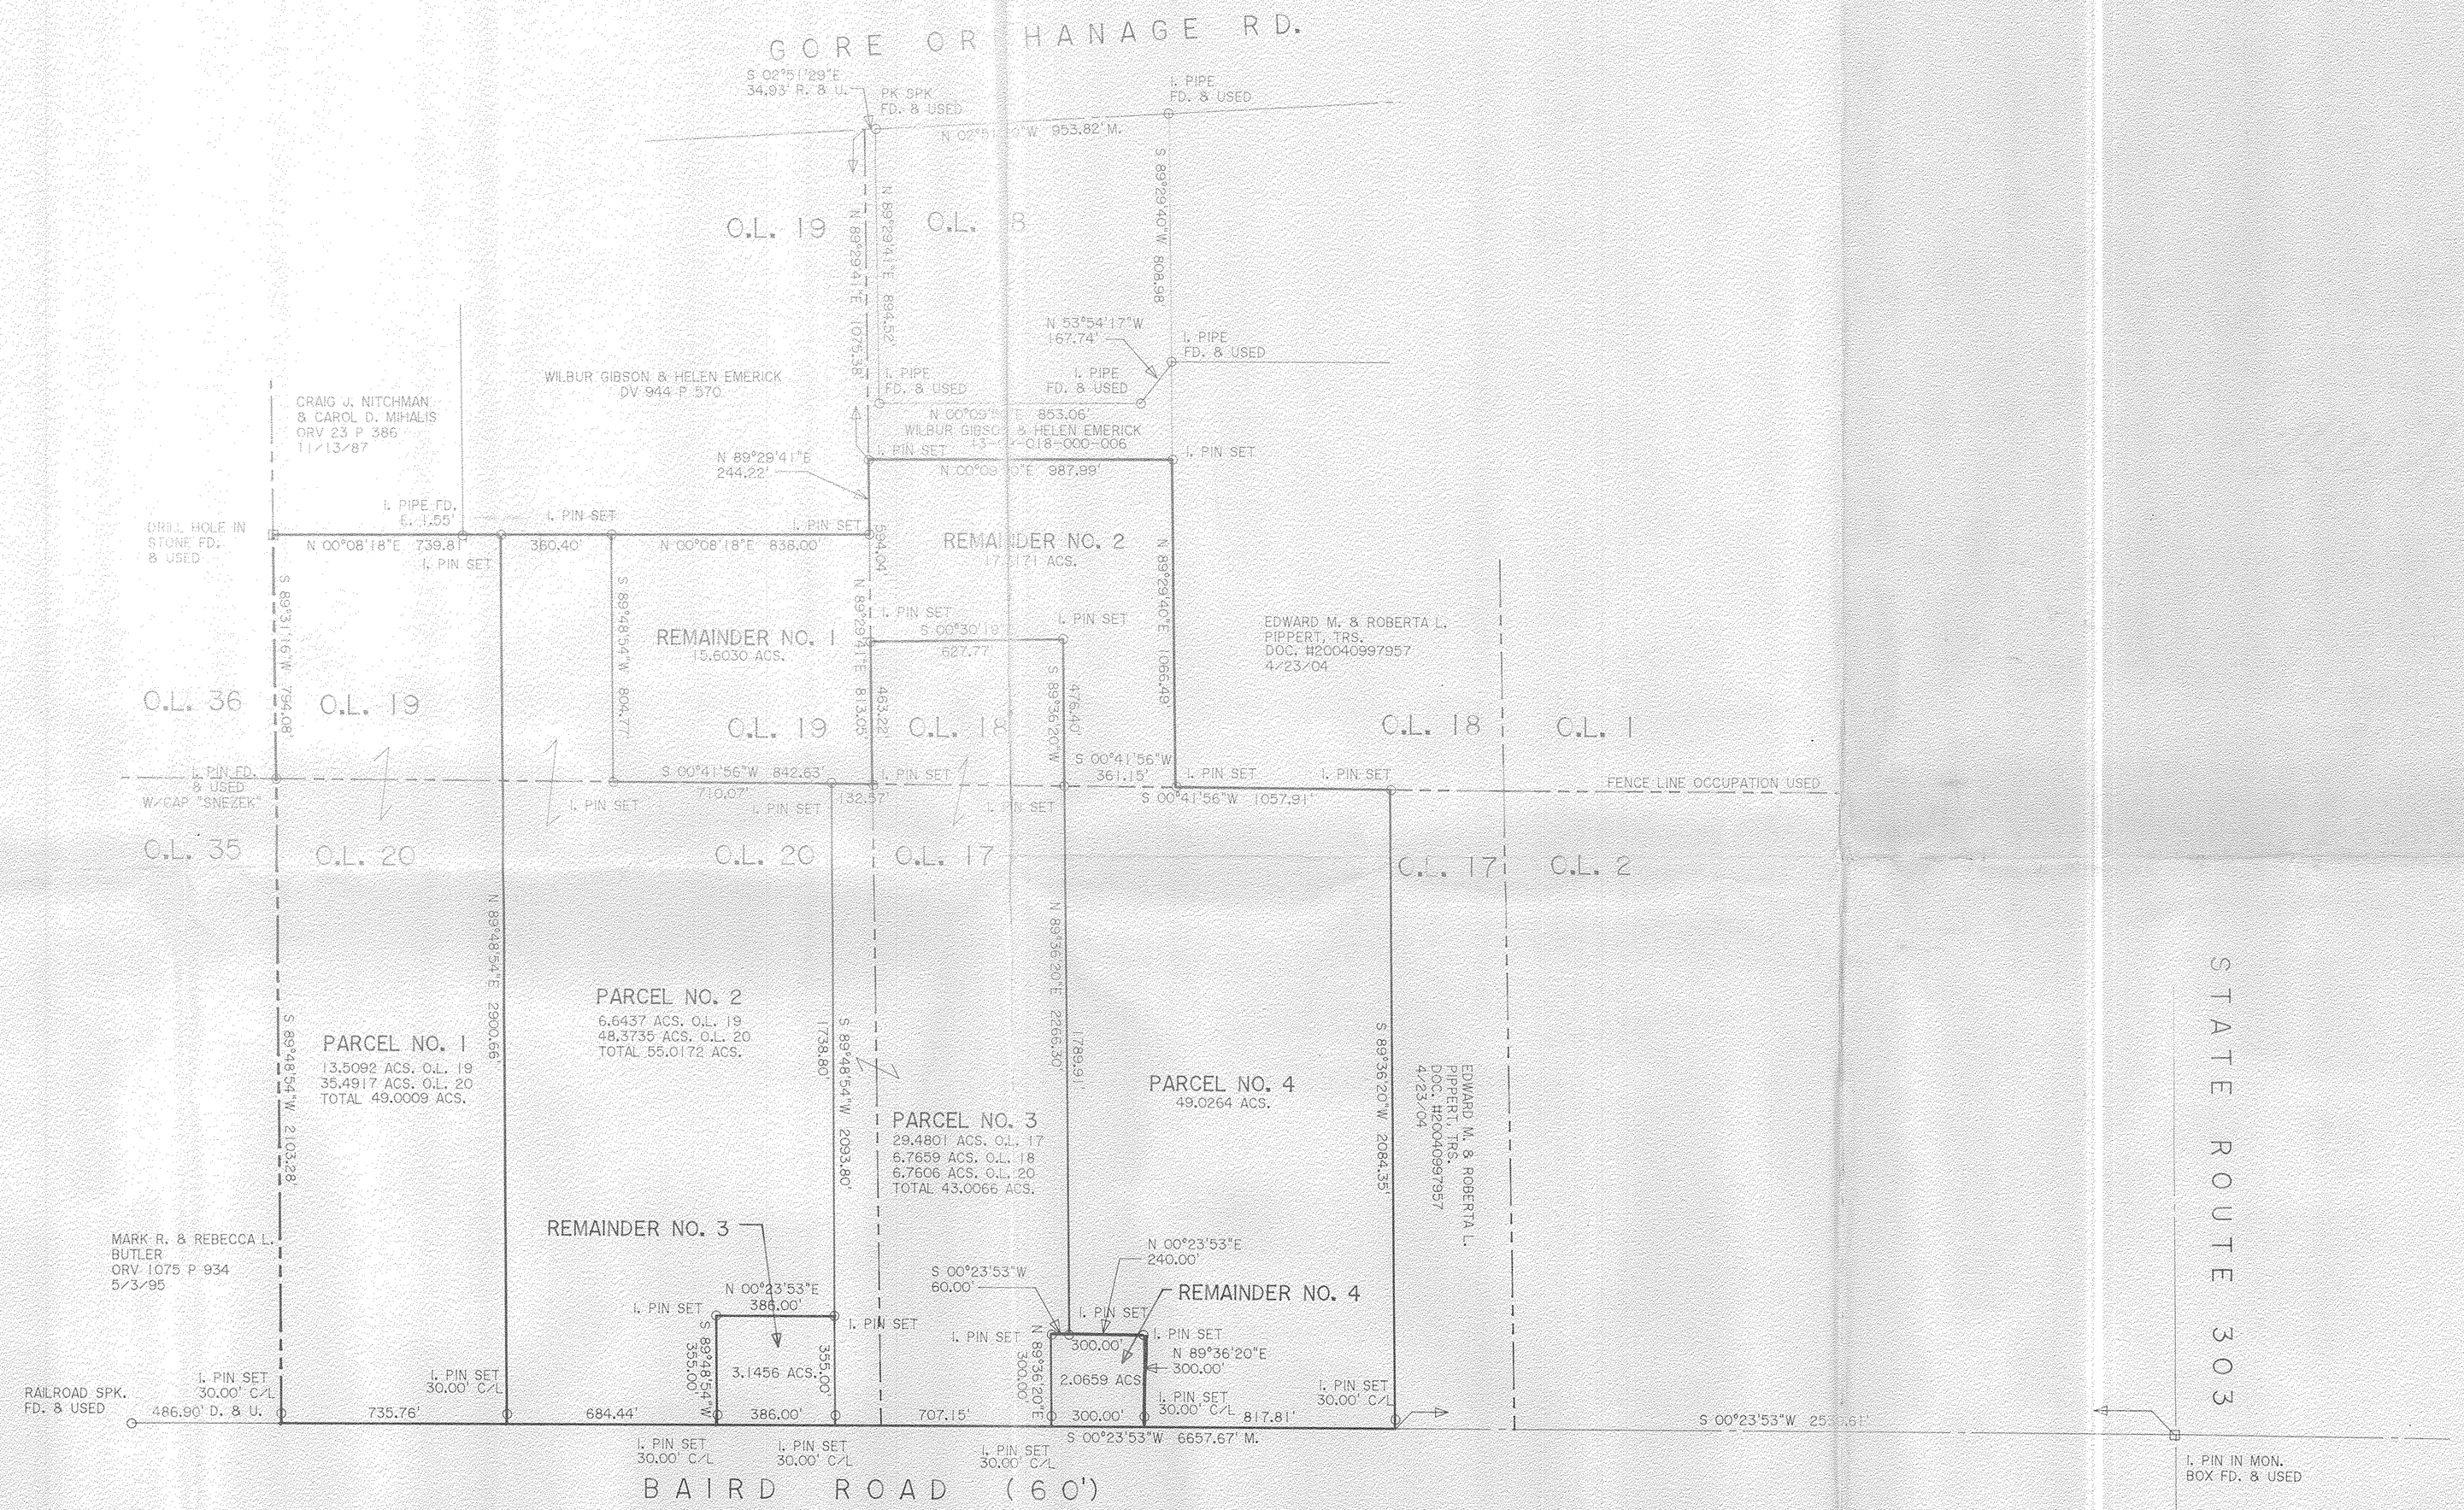

THOMAS SIMON & ASSOCIATES, INC.
PROFESSIONAL LAND SURVEYORS

COBBLESTONE CORNER PROFESSIONAL CENTER
39049 CENTER RIDGE ROAD
NORTH RIDGEVILLE, OHIO 44039
(440) 327-2925
FAX 327-2964

PLAT OF SURVEY
FOR
EDWARD M. & ROBERTA L. PIPPERT, TRS.

BEING KNOWN AS PARTS OF ORIGINAL CAMDEN TOWNSHIP
LOT NOS. 17, 18, 19 AND 20, TRACT NO. 9

COUNTY OF LORAIN STATE OF OHIO
JUNE, 2005 SCALE: 1" = 300'

13-E
Scan #45420
13-09-018.000-015
014
13-09-019.000-004
005
007
13-09-020.000-006
007
13-09-017.000-005
003
Scan # 45420

JOB NO. 2005-026