BOUNDARY SURVEY - MINOR SUBDIVISION

SITUATED IN LAGRANGE TOWNSHIP
LORAIN COUNTY, STATE OF OHIO
PART OF ORIGINAL LAGRANGE TOWNSHIP LOTS 92 & 93

ADDRESS
19045 INDIAN HOLLOW ROAD
LAGRANGE, OHIO 44050

RECORD
PPN 15-00-092-000-002
15-00-093-000-005
DOCUMENT NO. 2008-0269744

DATE
FIELD: DECEMBER 17, 2008
DRAWING: DECEMBER 18, 2008

BASIS OF BEARINGS
S11°51'00"W FOR INDIAN HOLLOW ROAD AS INDICATED IN LORAIN COUNTY DOC. NO. 2008-0269744

GRAPHIC SCALE (In Feet)
1 inch = 100 ft.

LEGEND
- IRON PIN FOUND AS NOTED ON PLAT (M) MEASURED
- CAPPED 5/8", 30" LONG REBAR SET (D) DEED
- MONUMENT BOX FOUND (R) RECORDED
- UP UTILITY POLE
- FENCE

NOTES
OCCUPATION IS CONSISTENT WITH TITLE LINES
DOCUMENTS USED ARE CITED ON THE PLAT

REVISED SURVEY DATE
FIELD: OCTOBER 20, 2010
DRAWING: OCTOBER 26, 2010

STATE OF OHIO
DALE R. HAYWOOD
S-8284
REGISTERED
PROFESSIONAL SURVEYOR

Dale Haywood
DALE HAYWOOD, P.S.
OHIO REG. S-8284

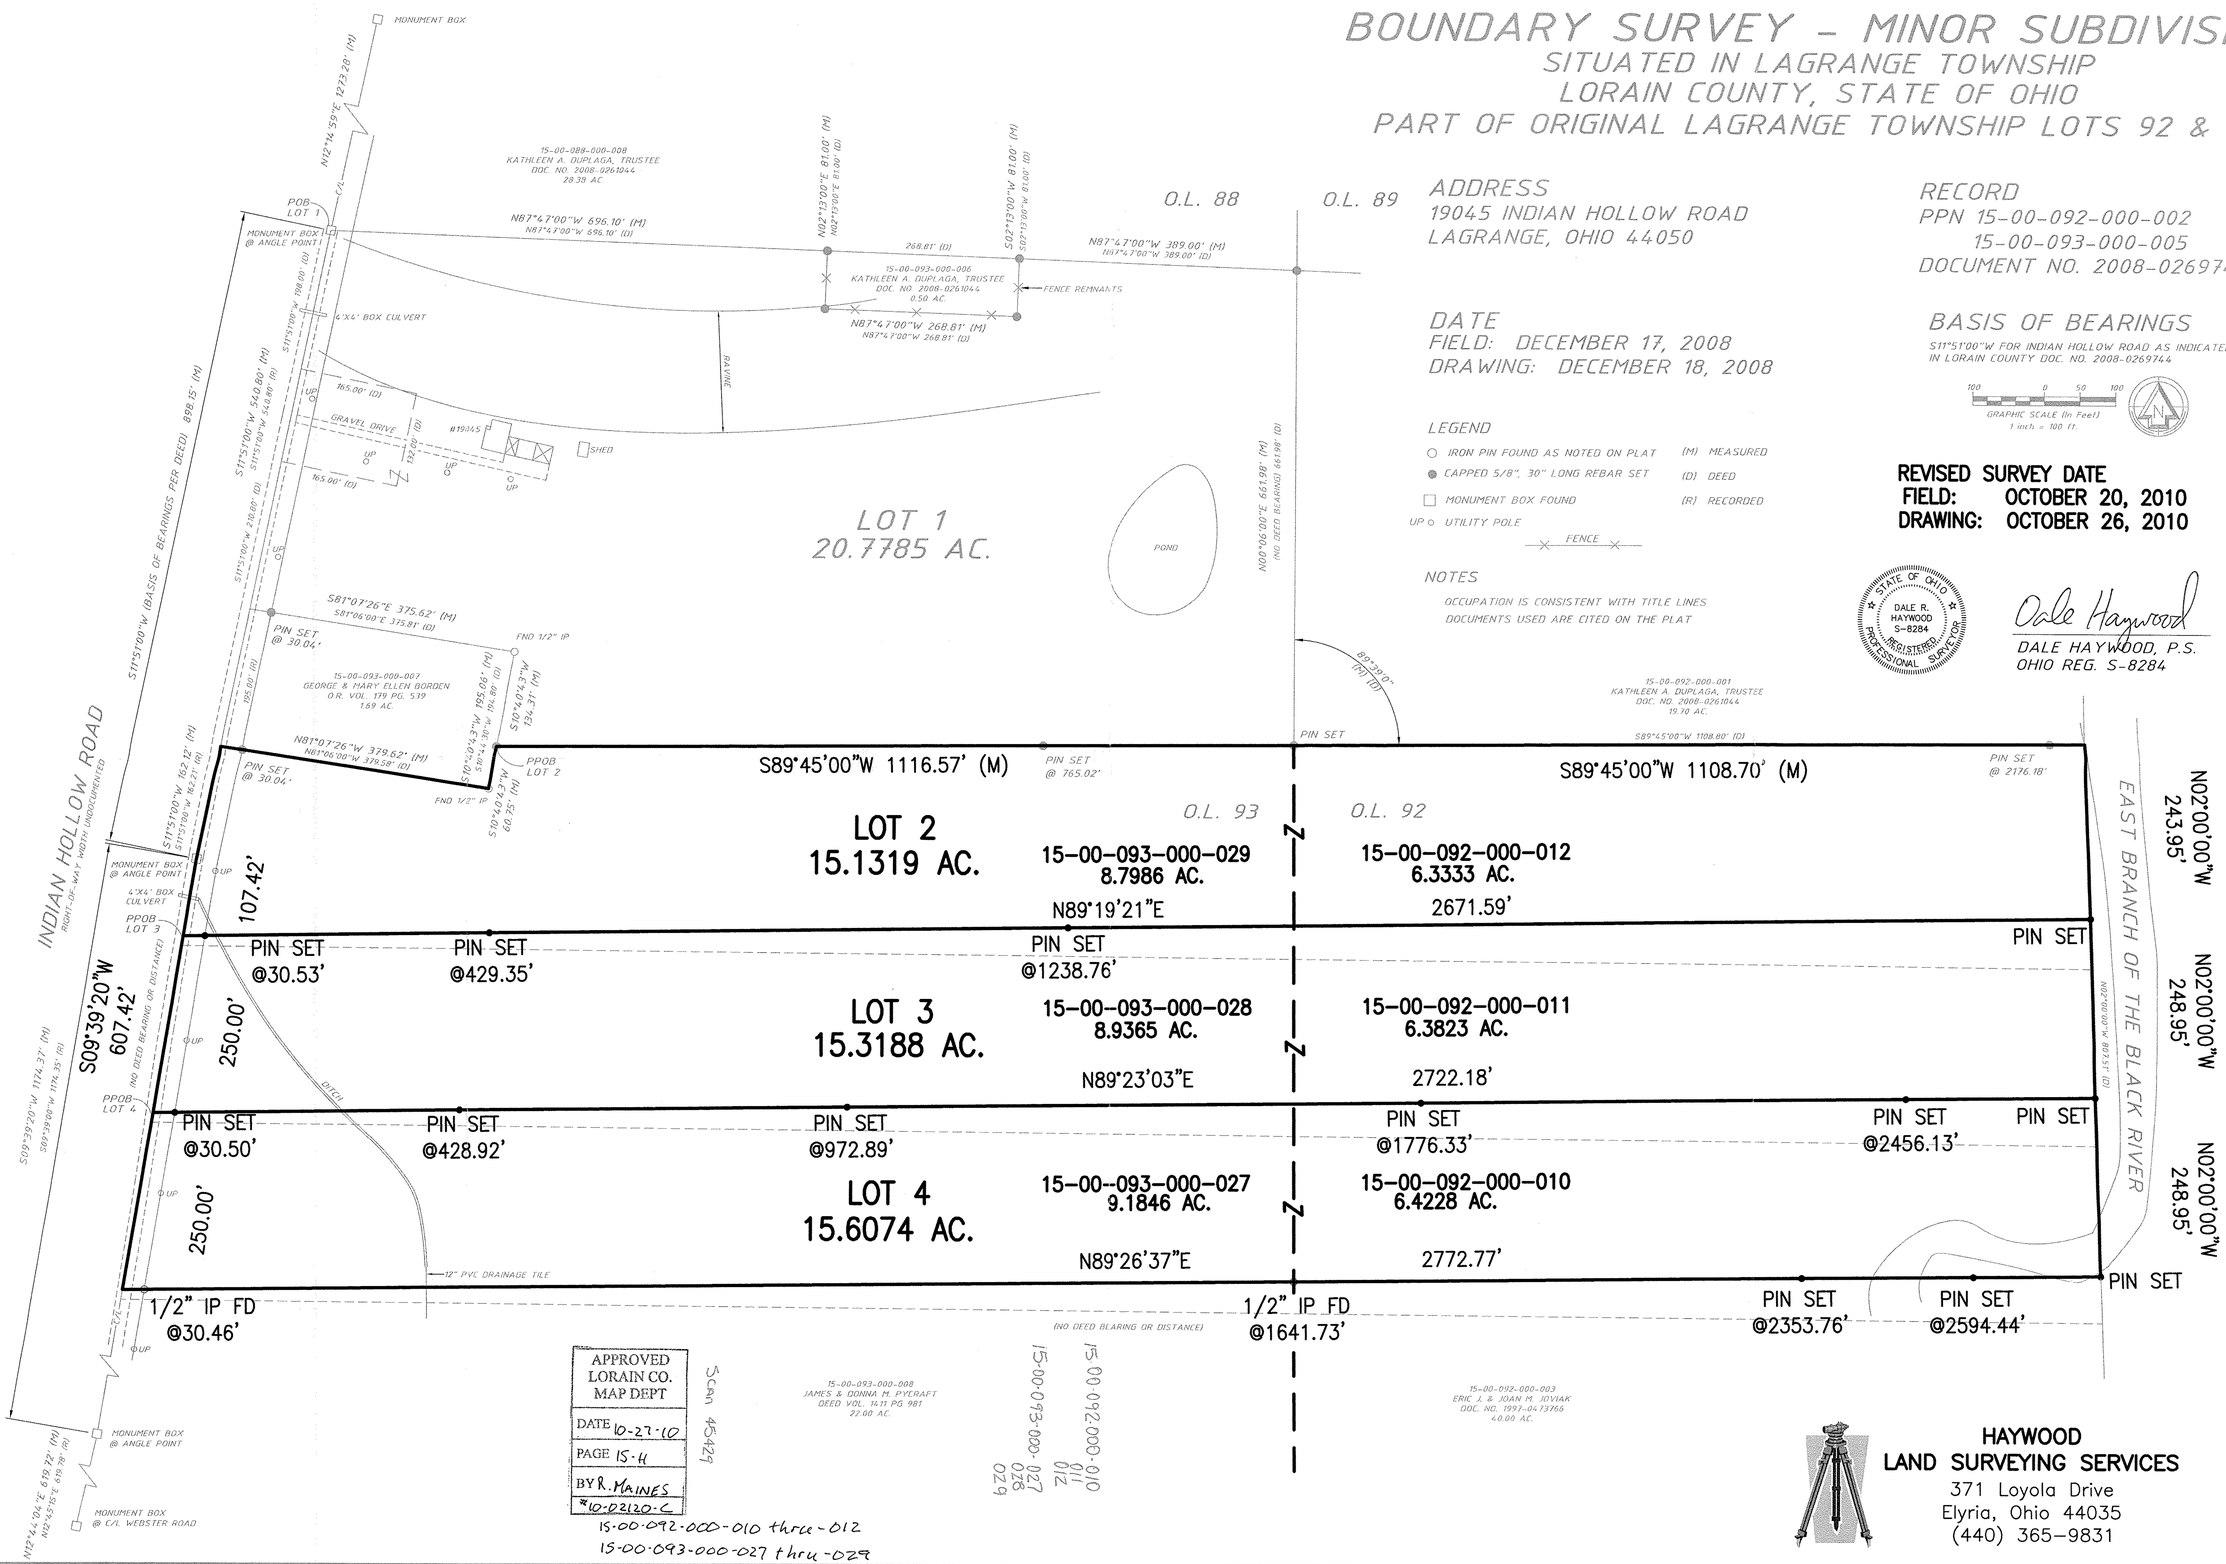

APPROVED
LORAIN CO.
MAP DEPT
DATE 10-27-10
PAGE 15-H
BY R. MAINES
#10-02120-C

Scan 45429

15-00-092-000-010 thru -012
15-00-093-000-027 thru -029

HAYWOOD
LAND SURVEYING SERVICES
371 Loyola Drive
Elyria, Ohio 44035
(440) 365-9831

08-633