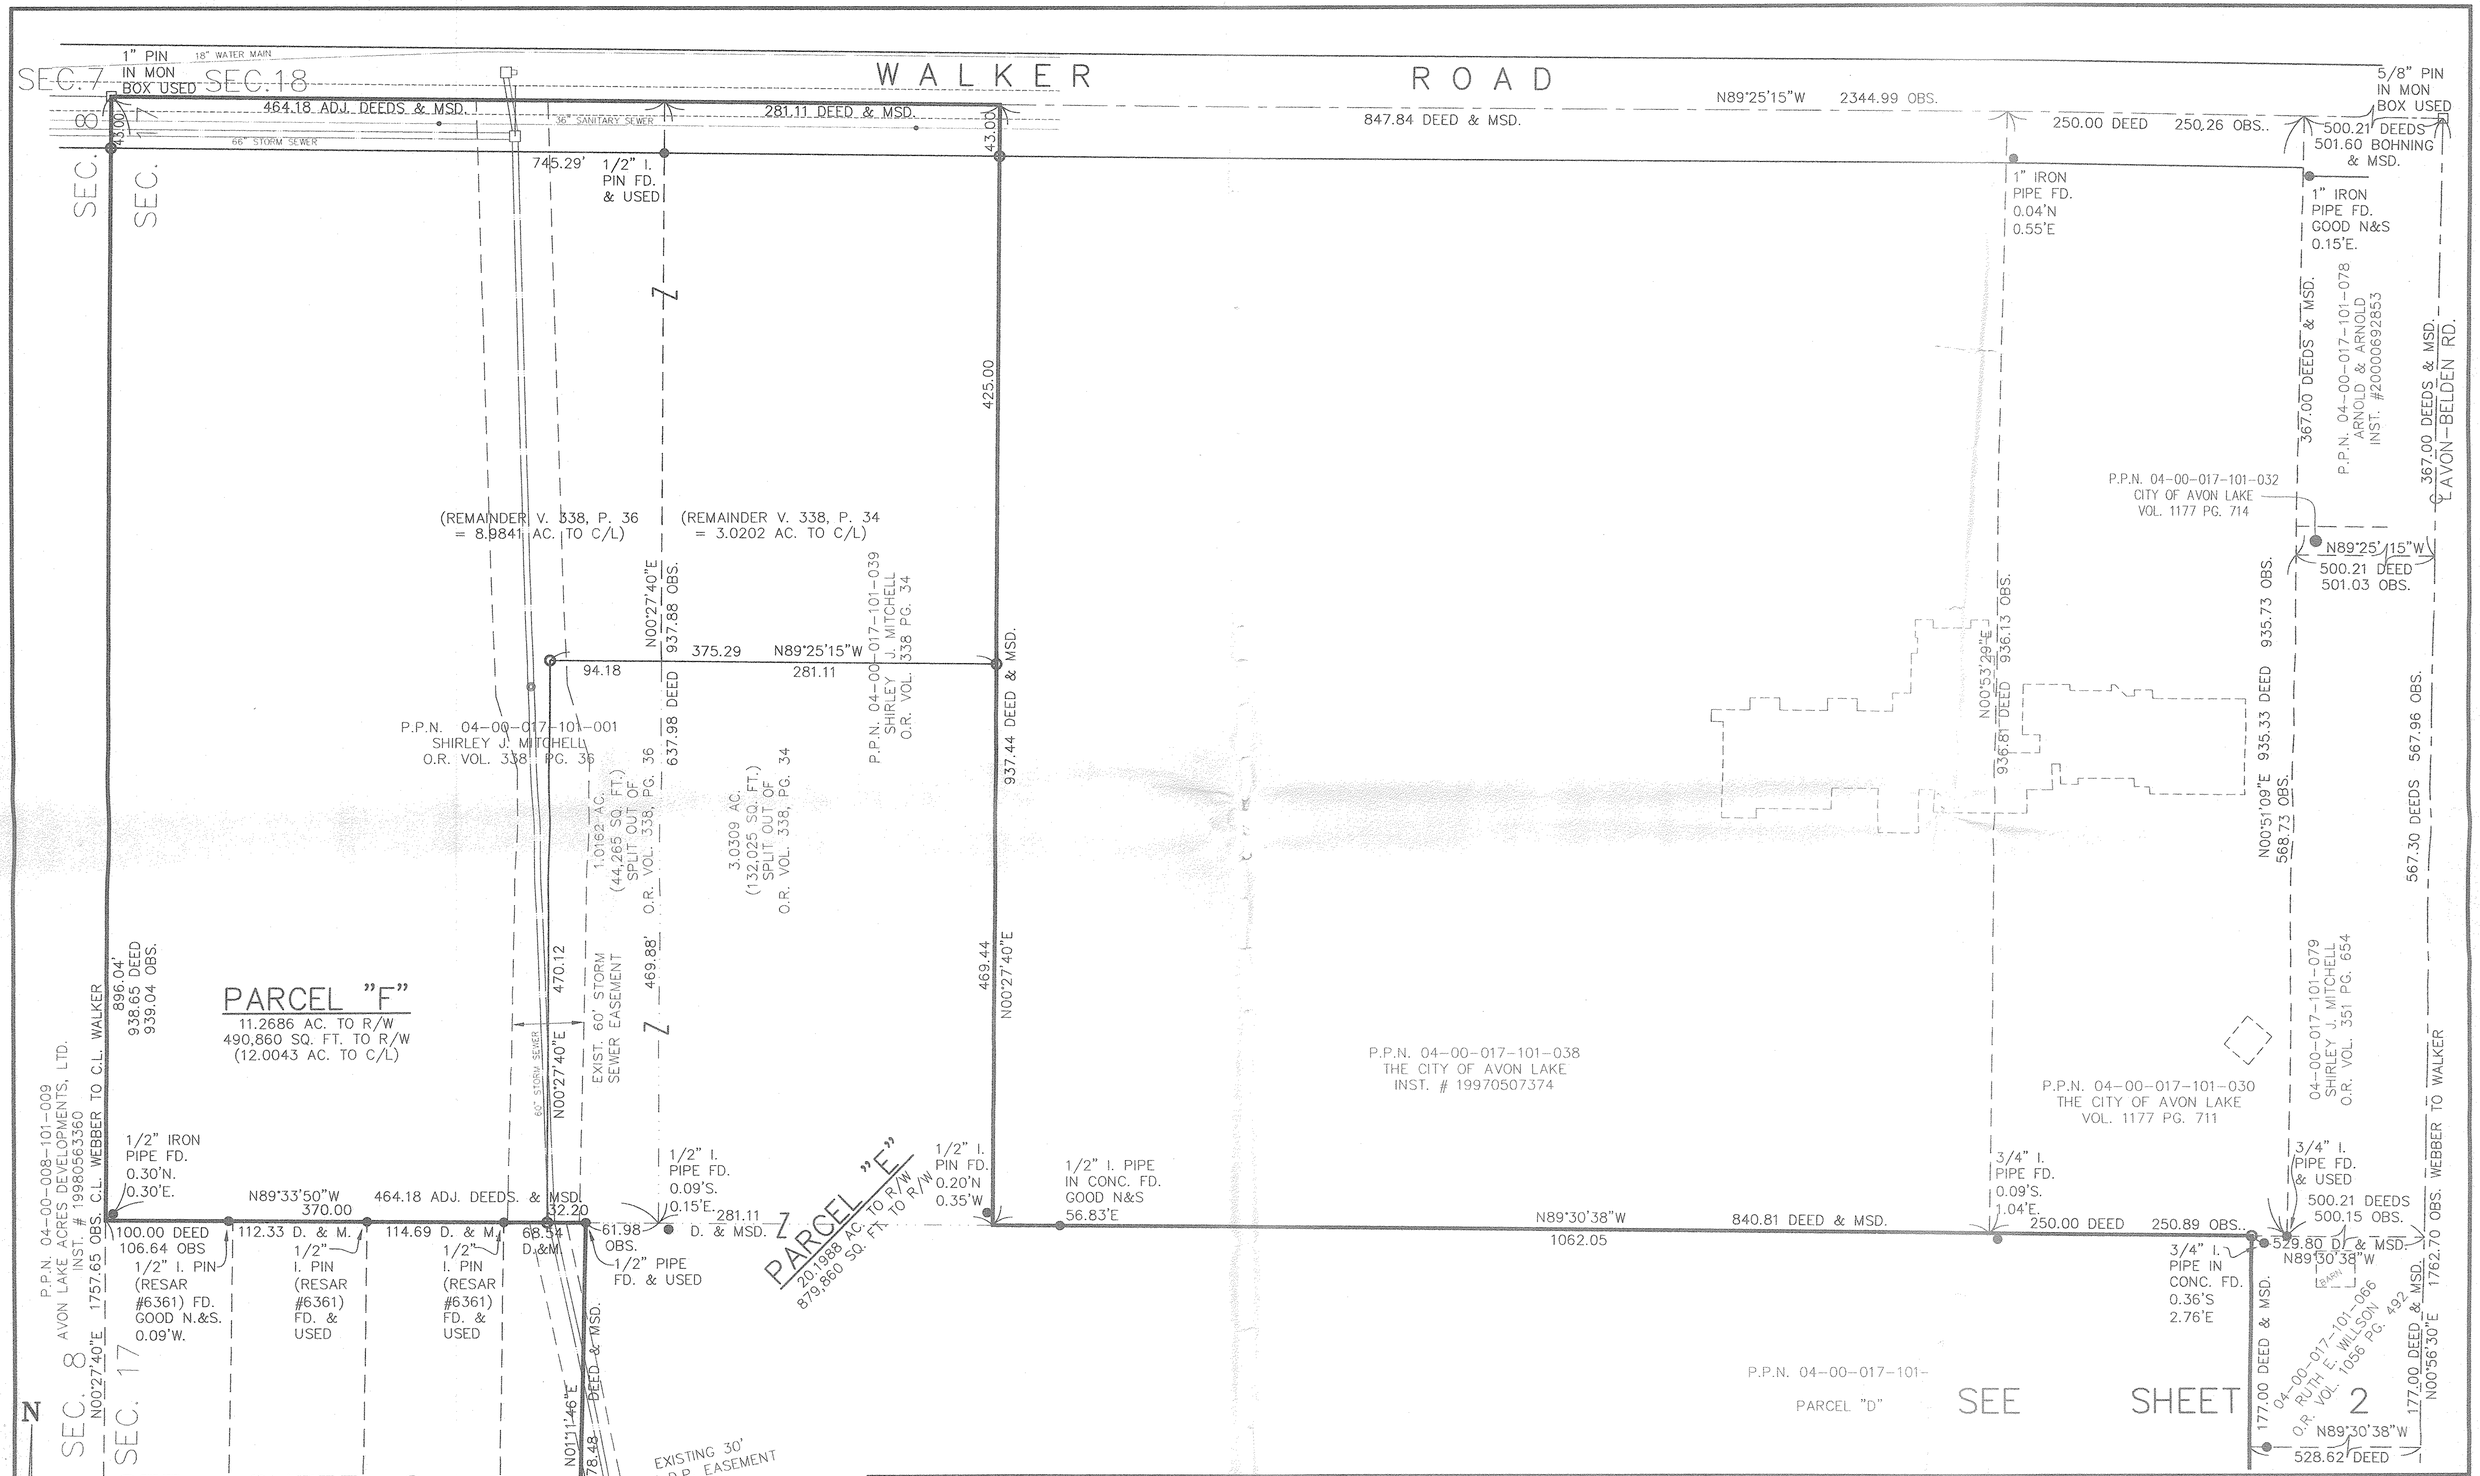

AT ALL POINTS INDICATED ○ 5/8" CAPPED (REITZ ENG.) IRON PINS WERE SET.

REVISIONS	
10/11/2002	ADDED EXISTING STRUCTURES, STREETS AND UTILITIES PER SUMMARY OF STAFF COMMENTS DATED 10/04/2002
10/27/2002	ADDED SPLIT ACREAGES & DIMENSIONS PER TAX MAP DEPT.
12/16/2002	ADDED ACREAGE TO C/L PER TAX MAP DEPT.
12/19/2002	ADDED ACREAGE & REVISED HEAVY OUTLINE PER TAX MAP DEPT.

WEBBER ROAD SUBDIVISION PLAT

THE HENRY G. REITZ ENGINEERING COMPANY
4214 ROCKY RIVER DRIVE
CLEVELAND, OHIO 44135
PHONE: (216) 251-3033

3/3

OCTOBER 2002