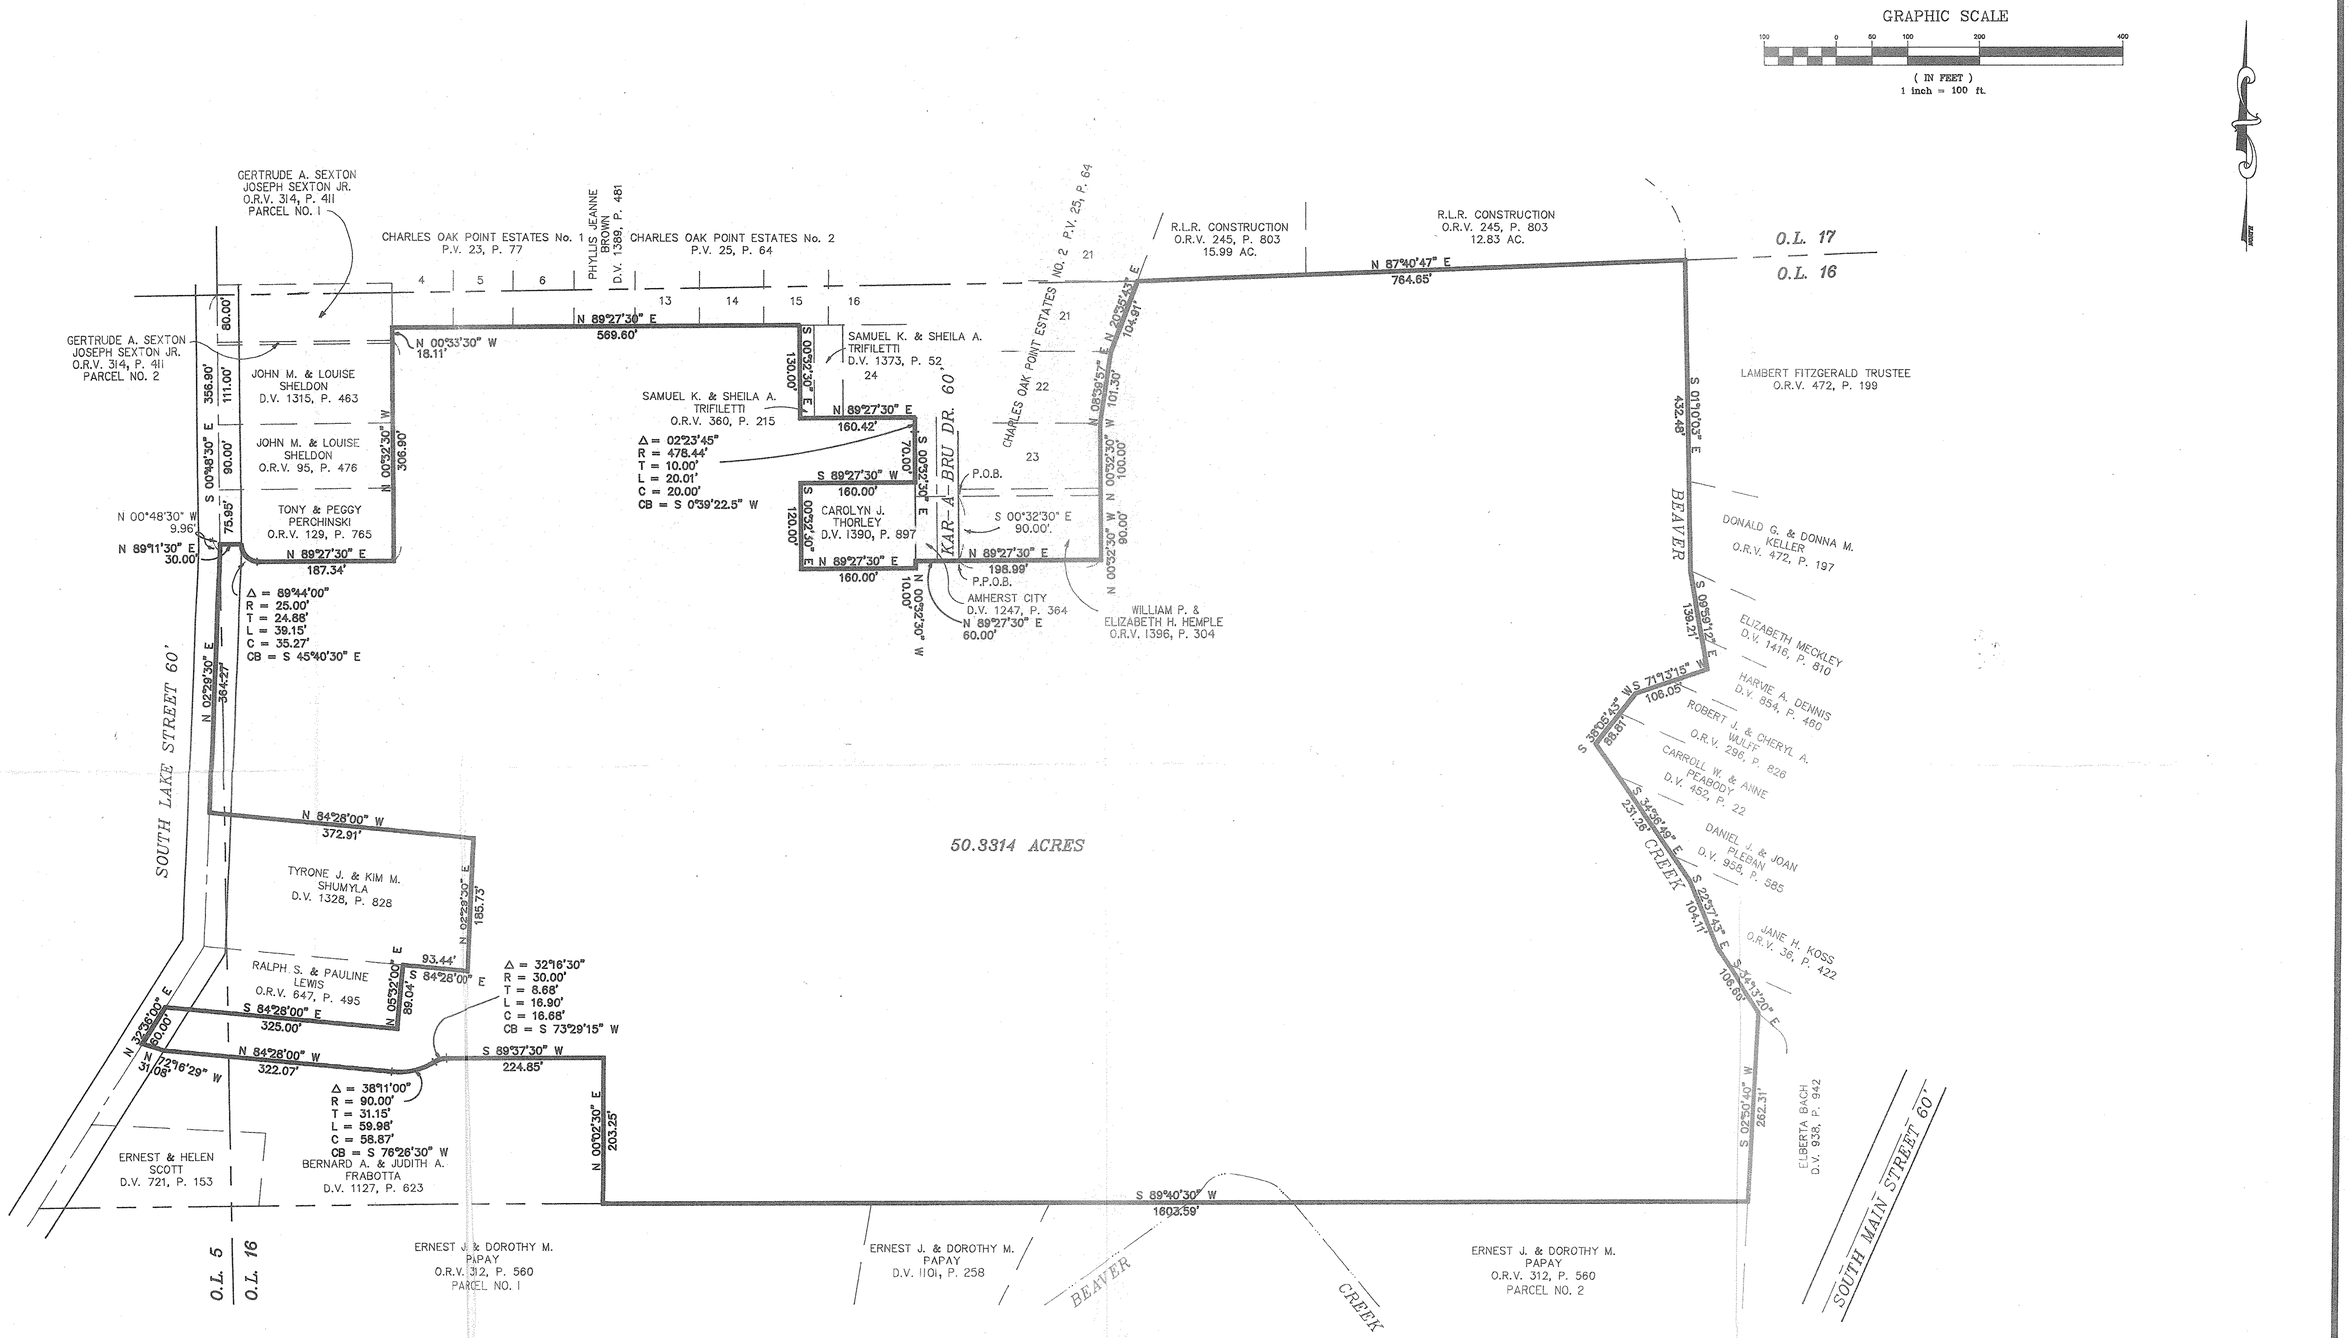

PRINTED
JAN 07
KS ASSOCIATES, INC.

DATE:	1-4-93
DRAWN BY:	MJC
CH'D BY:	PAR
F.B.	170
DWG. NAME:	92246\SURVEY

REVISIONS

SURVEY MAP

CITY OF AMHERST*COUNTY OF LORAIN*STATE OF OHIO
PART OF ORIGINAL AMHERST TWP. LOT Nos. 5 & 16

KS ASSOCIATES, INC.
ENGINEERS/SURVEYORS
424 Middle Avenue
P.O. Box 89
Elyria, Ohio 44036
ELYRIA (216) 322-6317 * LORAIN (216) 244-5757

ENGINEERS/SURVEYORS KS ASSOCIATES INCORPORATED

SHEET 1 OF 1

JOB NO. 92246

05-00-00-50