AUDITOR'S CONSOLIDATION PLAT OF SUBLOT 7 IN MIDDLE RIDGE SUBDIVISION

KNOWN AS BEING PART OF SUBLOT 7 OF MIDDLE RIDGE SUBDIVISION, PLAT VOL. 47, PAGE 47

CITY OF AMHERST, COUNTY OF LORAIN , STATE OF OHIO

AUGUST 28, 2000

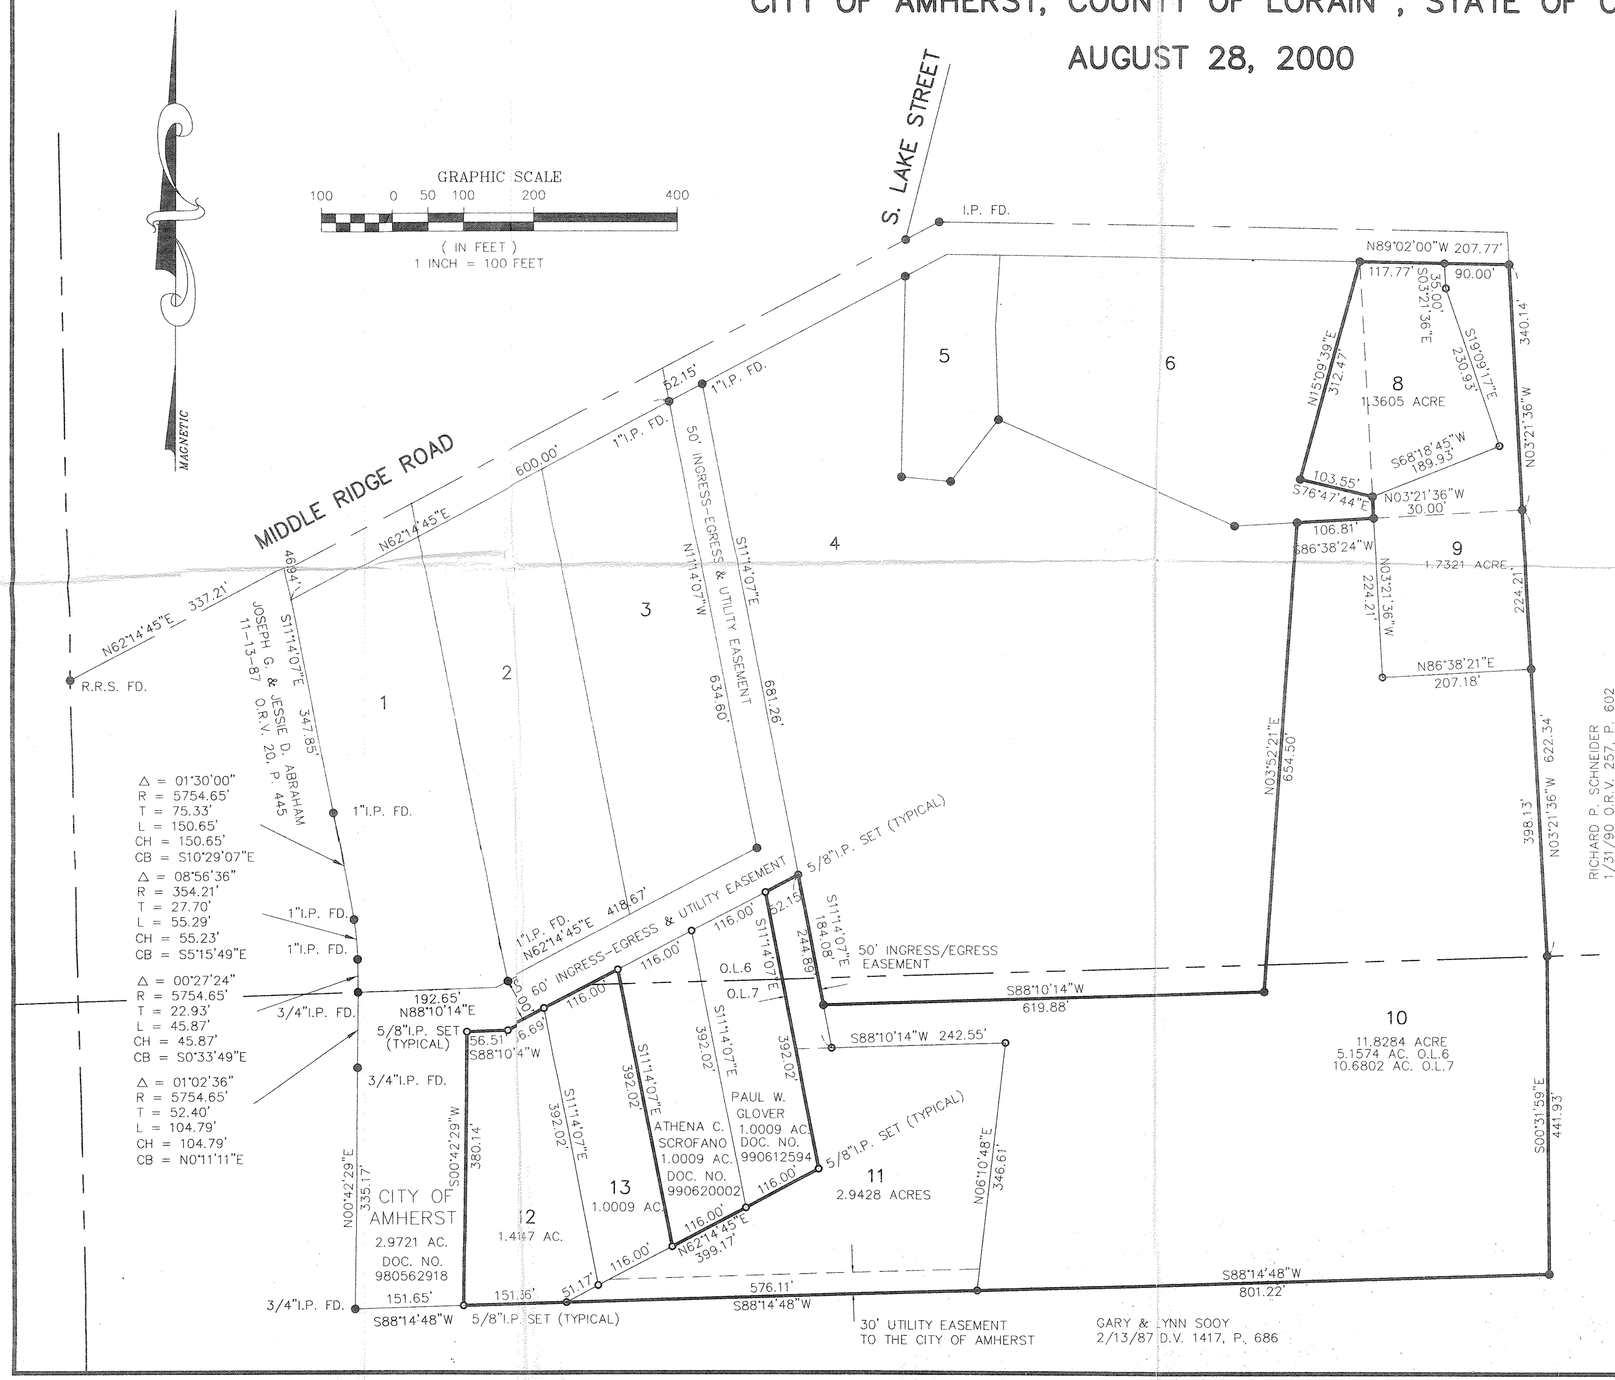

SURVEYOR'S CERTIFICATE

THIS IS TO CERTIFY THAT AT THE REQUEST OF MARK R. STEWART, AUDITOR OF LORAIN COUNTY AND PURSUANT TO SECTION 711 OF THE OHIO REVISED CODE, WE HAVE PREPARED THIS "AUDITOR'S REVISED PLAT" OF SUBLOT 7 OF MIDDLE RIDGE SUBDIVISION AS SHOWN BY THE PLAT RECORDED IN PLAT VOLUME 47, PAGE 47 OF LORAIN COUNTY RECORDS.

THIS IS TO CERTIFY THAT SAID SUBLOT IS TO BE DELETED BY THE RECORDING OF THIS PLAT. THE ACREAGE CONTAINED IN THE NEW SUBLOTS IS 20.2794 ACRES.

I DECLARE THIS PLAT TO BE A TRUE REPRESENTATION OF AN ACTUAL FIELD SURVEY MY DIRECTION IN AUGUST 2000, AND A SUBDIVISION THEREOF PERFORMED TO THE STANDARDS SET FORTH IN O.R.C. 4733-37, AND CORRECT TO THE BEST OF MY PROFESSIONAL KNOWLEDGE AND BELIEF. DISTANCES ARE INDICATED IN FEET AND DECIMAL PARTS THEREOF. BASIS OF BEARINGS IS REFERENCED TO THE CENTERLINE OF MIDDLE RIDGE ROAD AS SHOWN BY THE PLAT OF MIDDLE RIDGE SUBDIVSION RECORDED IN PLAT VOLUME 47, PAGE 47 OF LORAIN COUNTY RECORDS.

PHIL A. ROSEBECK, REGISTERED SURVEYOR NO. 6696

STATE OF OHIO
PHILLIP A. ROSEBECK
No. 6696
REGISTERED SURVEYOR

COUNTY AUDITOR'S CERTIFICATE

COUNTY OF LORAIN
SS
STATE OF OHIO

I, MARK R. STEWART, THE DULY ELECTED AND QUALIFIED COUNTY AUDITOR OF SAID COUNTY AND STATE, DO HEREBY CERTIFY THAT I HAVE CAUSED TO BE MADE THIS FOREGOING PLAT OF SUBLOT 7 OF MIDDLE RIDGE SUBDIVISION, IN THE CITY OF AMHERST, COUNTY OF LORAIN AND STATE OF OHIO IN ACCORDANCE WITH THE PROVISIONS OF SECTION 711 OF THE OHIO REVISED CODE. SAID PLAT TO BE KNOWN AS " AUDITOR'S CONSOLIDATION PLAT OF MIDDLE RIDGE SUBDIVISION", AND KNOWN AS BEING PART OF SUBLOT 7 OF MIDDLE RIDGE SUBDIVISION RECORDED IN PLAT VOLUME 47, PAGE 47 OF LORAIN COUNTY RECORDS.

MARK R. STEWART, AUDITOR OF LORAIN COUNTY — DATE

OWNER'S ACCEPTANCE

THE UNDERSIGNED OWNER OF THE HEREON PLATTED LAND DOES HEREBY ACCEPT THIS AUDITOR'S CONSOLIDATION PLAT AND SUBDIVISION OF THE SAME.

RICHARD P. SCHNEIDER

NOTARY ACKNOWLEDGEMENT

COUNTY OF LORAIN
SS
STATE OF OHIO

ACKNOWLEDGED BEFORE ME BY RICHARD P. SCHNEIDER.

SIGNED AT _____, OHIO
THIS _____ DAY OF, _____ 2000.

NOTARY PUBLIC

MY COMMISSION EXPIRES: