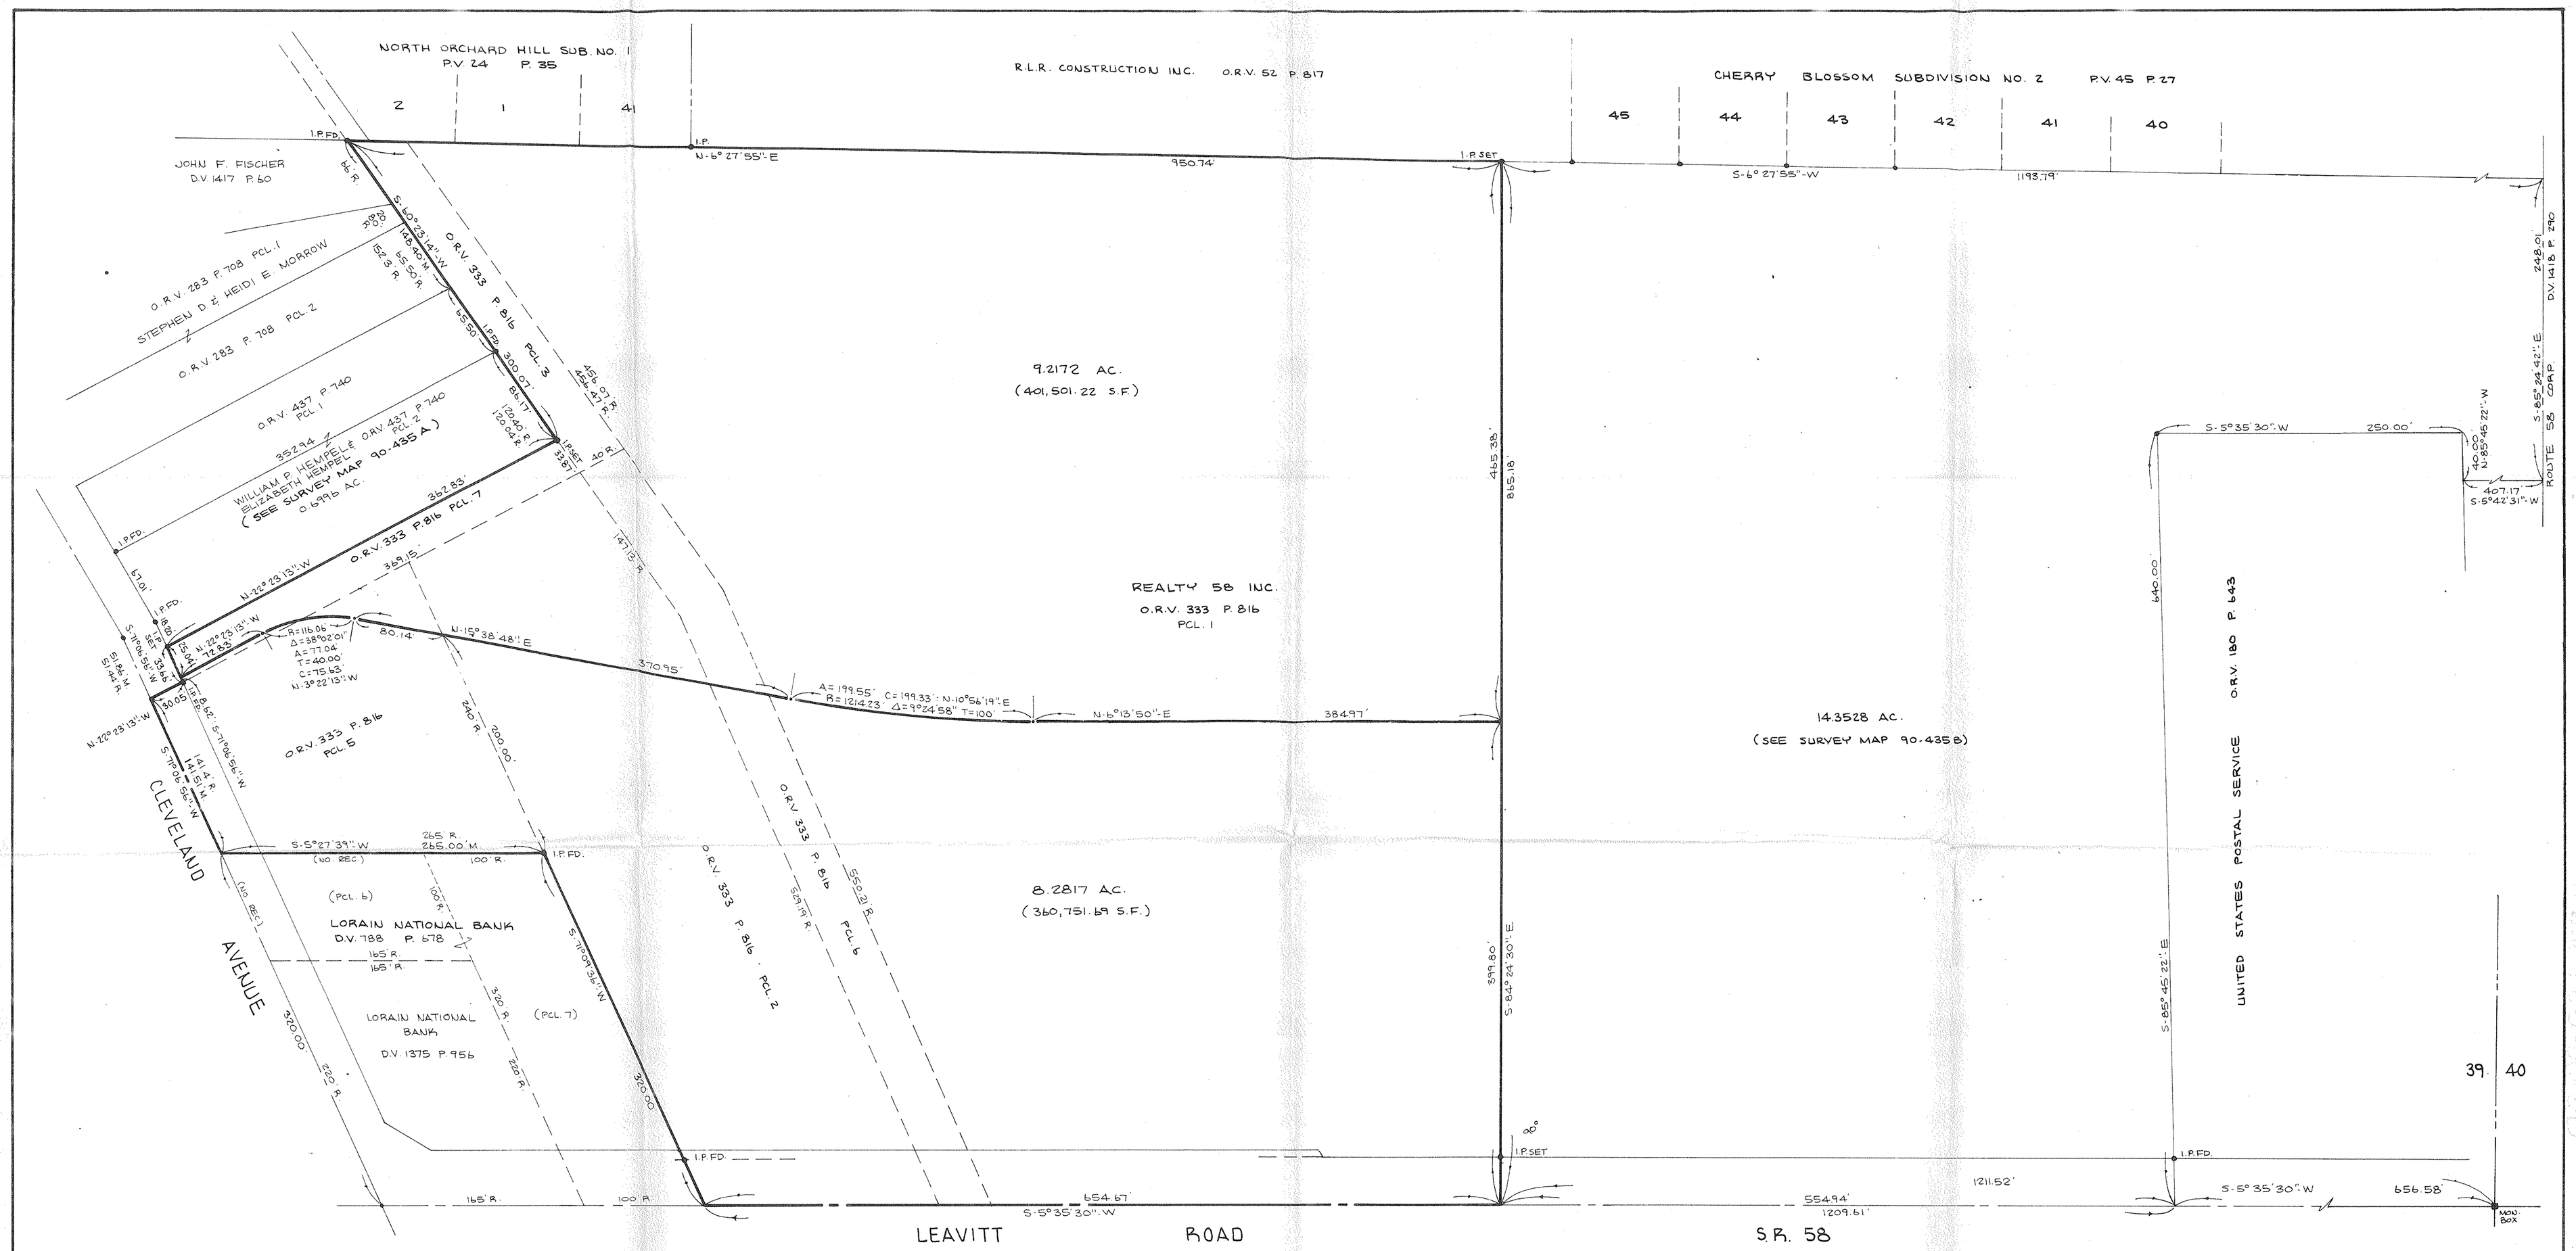

SURVEY MAP

AMHERST TOWNSHIP ORIGINAL LOT 39

CITY OF AMHERST COUNTY OF LORAIN STATE OF OHIO

SCALE: 1" = 60' NOV. 21, 1991

PREPARED BY

KS ASSOCIATES INC.

ENGINEERS SURVEYORS

David L. Elwell

DAVID L. ELWELL REG. SURV. NO. 6533

90-435C

APPROVED
LORAIN CO.
MAP DEPT.
DATE 12-11-91
PAGE 500 039 A
BY
WARD AFTER
19698

05-00-039-108