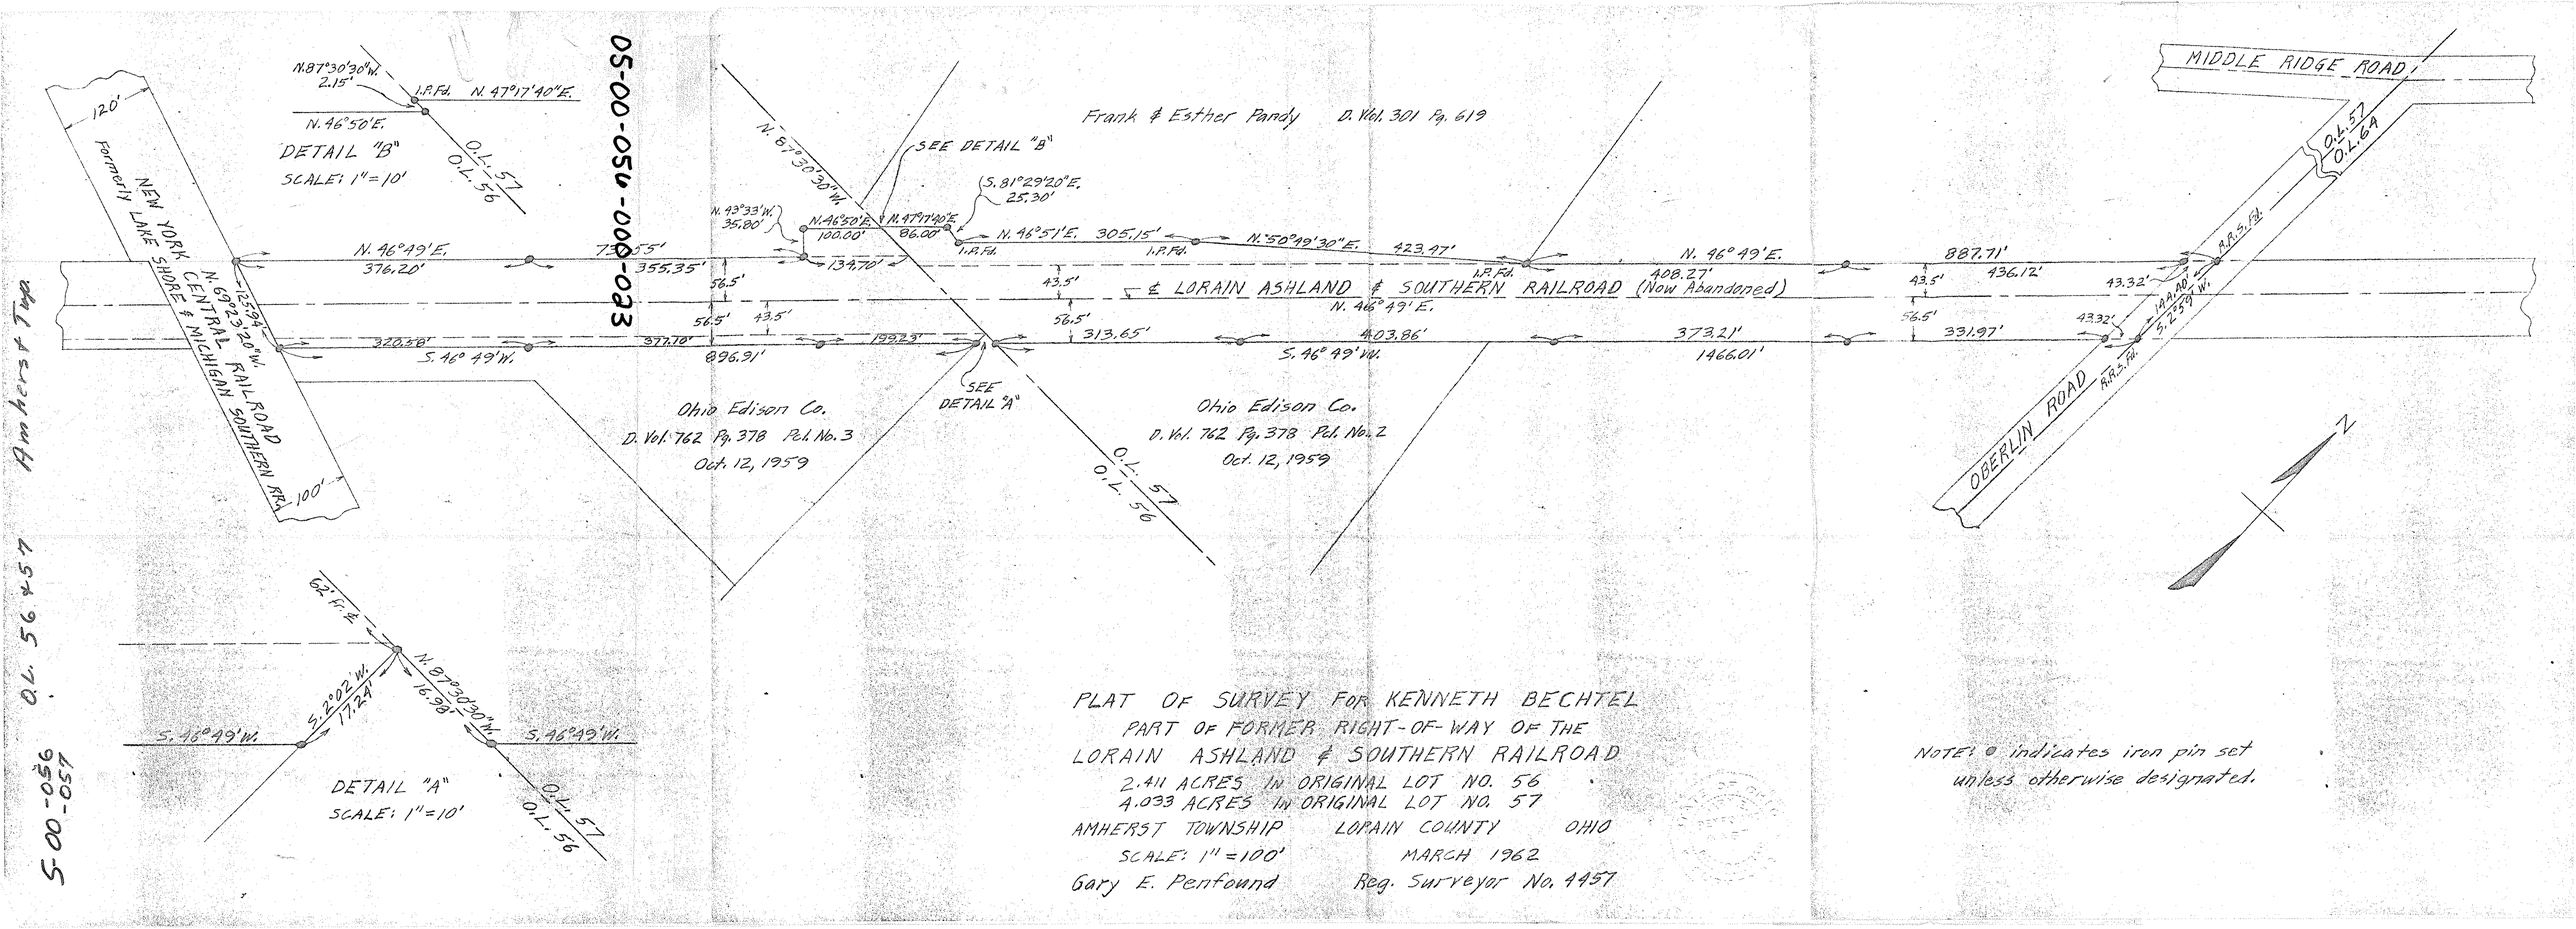

PLAT OF SURVEY FOR KENNETH BECHTEL
PART OF FORMER RIGHT-OF-WAY OF THE
LORAIN ASHLAND & SOUTHERN RAILROAD
2.411 ACRES IN ORIGINAL LOT NO. 56
4.033 ACRES IN ORIGINAL LOT NO. 57
AMHERST TOWNSHIP LORAIN COUNTY OHIO
SCALE: 1" = 100' MARCH 1962
Gary E. Penfound Reg. Surveyor No. 4457

NOTE: ⊙ indicates iron pin set unless otherwise designated.