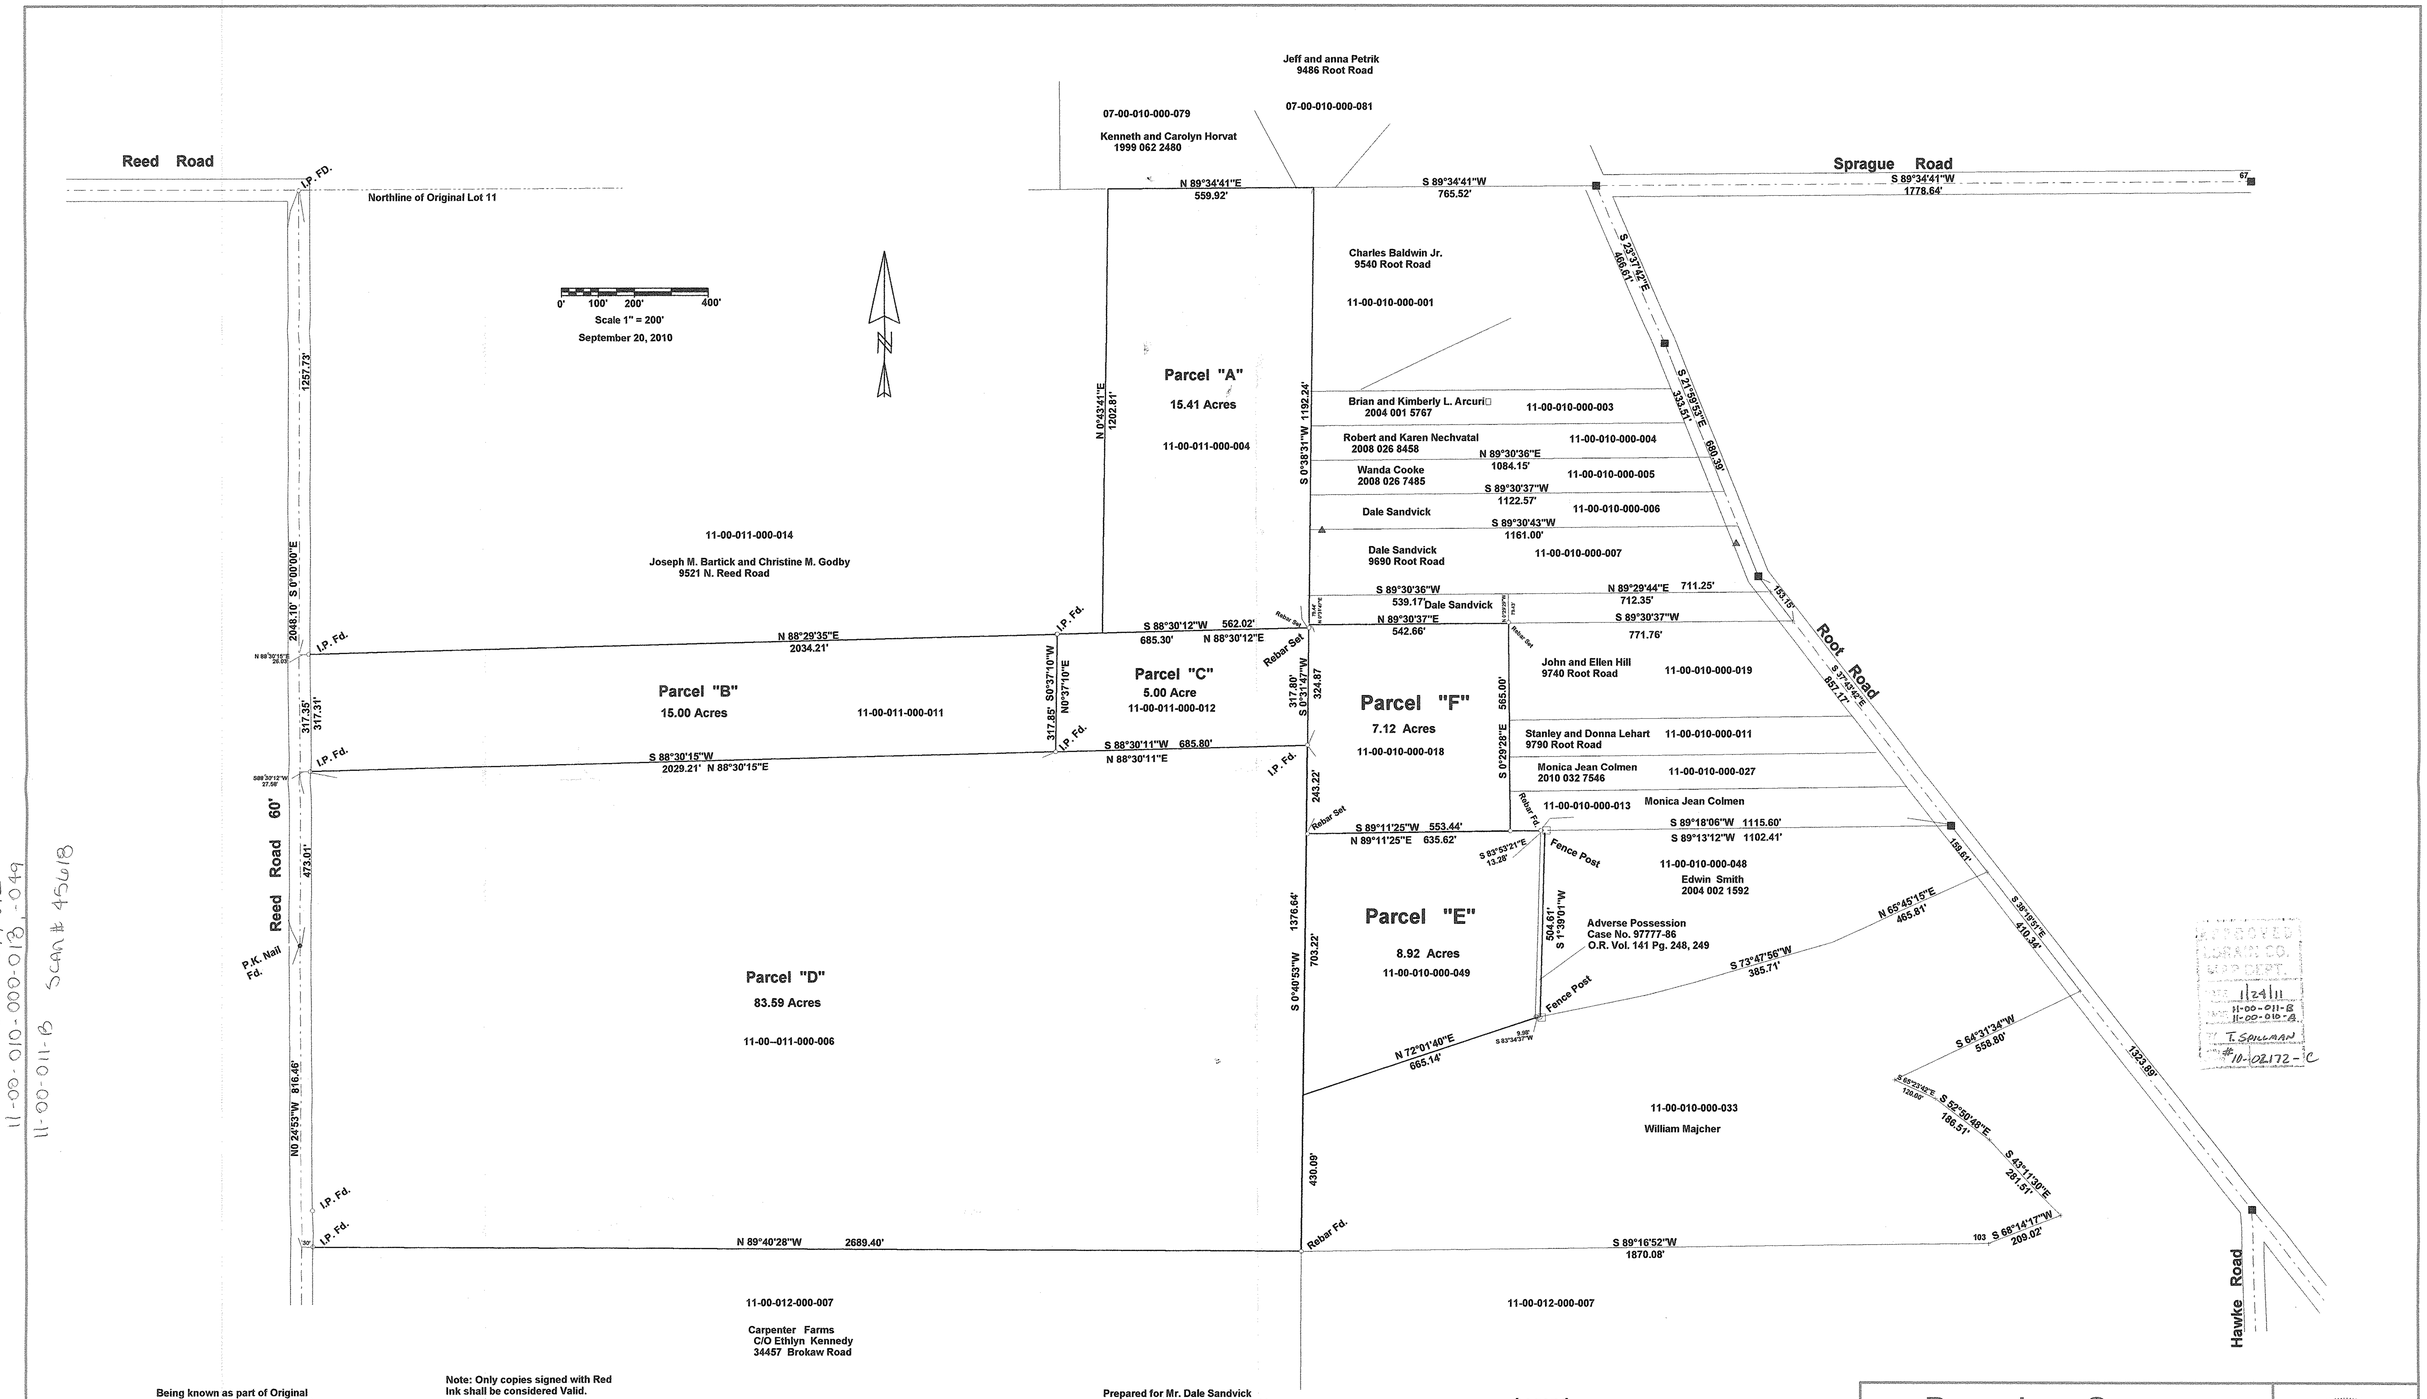

11-00-011-000-004, 012
11-00-010-000-018, -049
11-00-011-B SCAN # 456018

Being known as part of Original Lots 10 and 11 of Eaton Township in the County of Lorain, in the State of Ohio.

Note: Only copies signed with Red Ink shall be considered Valid.

Patrick A. McGannon P.S. 7154

Note: Bearings shown are to an assumed meridian and are used to describe angles only.

Prepared for Mr. Dale Sandvick of 9690 Root Road, Eaton Township, in the County of Lorain and State of Ohio.

Legend

- Fence Post
- P.K. Nail
- Rebar or Iron Pipe
- Iron Pin in Monument Box

Drawing Revised Jan 7, 2011

Boundary Survey

Patrick A. McGannon
Registered Professional Surveyor
1731 Gettysburg Drive, Lorain, Ohio 44053 (440)-2822712

STATE OF OHIO PATRICK A. McGANNON 7154 REGISTERED PROFESSIONAL SURVEYOR