Plat of Survey
for
Thomas Hadaway

Township 5N, Range 17W
Being a part of Original Section 22 within
Carlisle Township, Lorain County, Ohio

STATE OF OHIO
Timothy O. Riley
#S-6925
PROFESSIONAL SURVEYOR

Timothy Riley
Reg. Surveyor No. 6925

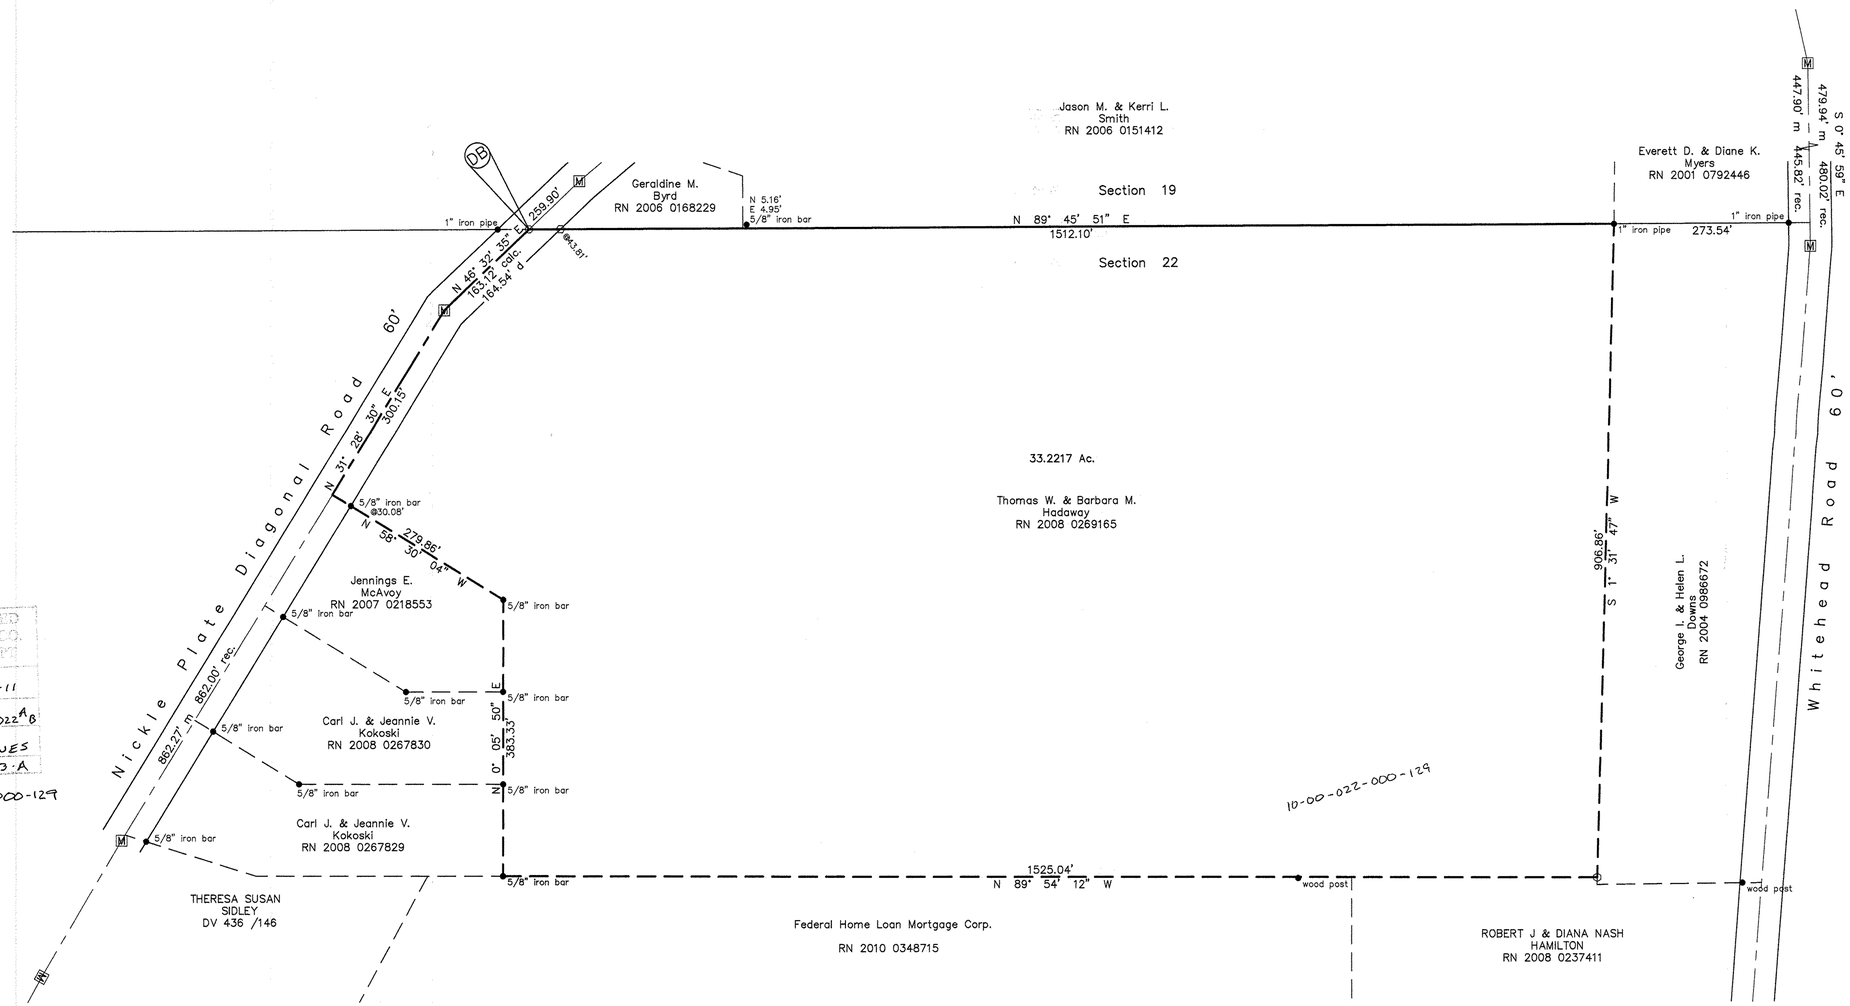

APPROVED
LORAIN CO.
MAP DEPT
DATE 2-15-11
PAGE 10-00-022 A B
BY R. HAINES
11-02233-A

10-00-022-000-129

○ 9/16" hex bar set
● Monument found
○ Nail Set
Monument Box
0 1 2 3
Inch Scale
E/C 1:10000

10-00-022-000-129
10-00-022 A B
SCAN # 45627

Timothy Riley
Engineer - Surveyor
Norwalk, Ohio

Date: 1-13-2011	
Scale: 1" = 100'	
Dwn By: CAD	Sec 22, Carlisle Township
Ckd By: TOR	Nickle Plate Diagonal Rd

Project No.	Sheet No / Total Shts
32011	