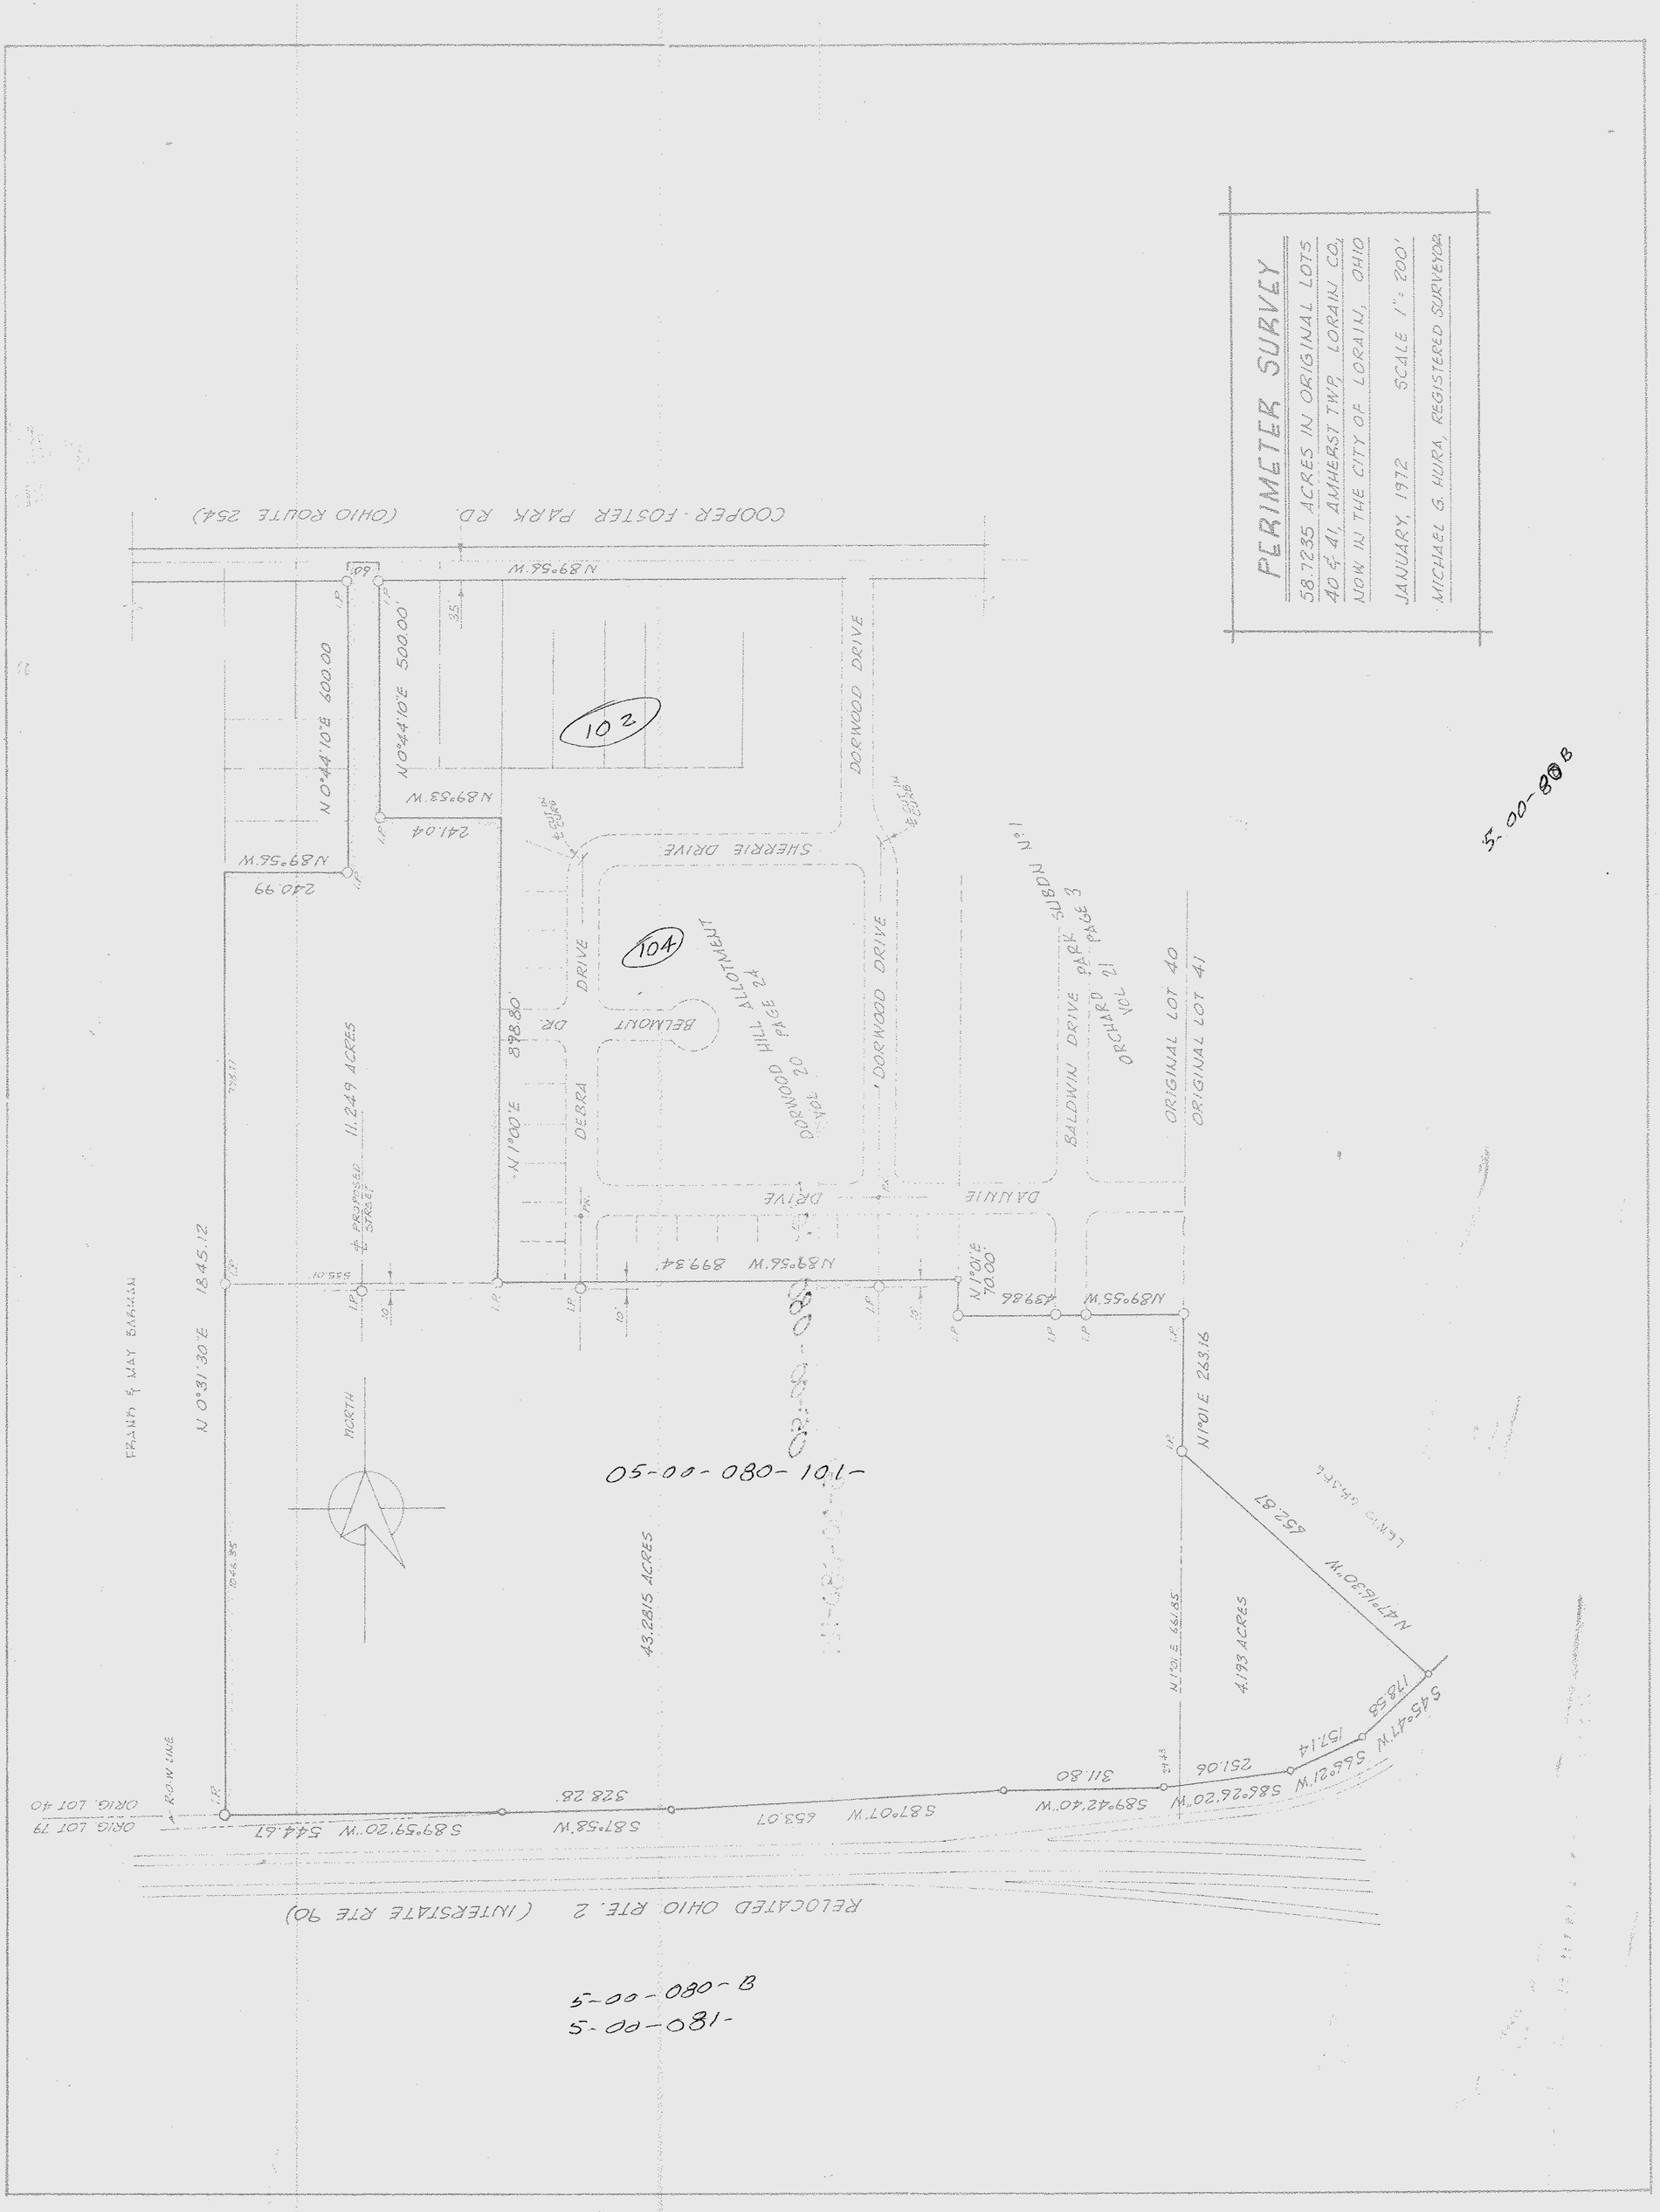
PERIMETER SURVEY
58.7235 ACRES IN ORIGINAL LOTS 40 & 41, AMHERST TWP, LORAIN CO, NOW IN THE CITY OF LORAIN, OHIO
JANUARY, 1972
SCALE 1" = 200'
MICHAEL G. HURA, REGISTERED SURVEYOR
COOPER-FOSTER PARK RD. (OHIO ROUTE 254)
N 89°56' W
N 0°44'10" E 600.00
N 0°44'10" E 500.00'
N 89°53' W
241.04
N 89°56' W
240.99
102
104
DORWOOD DRIVE
SHERRIE DRIVE
DRIVE
BELMONT DR.
DEBRA
DORWOOD HILL ALLOTMENT VOL 20 PAGE 24
BALDWIN DRIVE PARK SUBDN No 1
ORCHARD VOL 21 PAGE 3
ORIGINAL LOT 40
ORIGINAL LOT 41
DANNIE DRIVE
N 1°00' E 898.80'
N 89°56' W 899.34'
N 1°01' E 70.00'
N 89°55' W 439.86
N 1°01' E 263.16
N 0°31'30" E 1845.12
11.249 ACRES
FRANK & MAY BARMAN
NORTH
05-00-080-101-
43.2815 ACRES
4.193 ACRES
N 47°16'30" W 652.87
S 45°47' W 178.58
S 66°21' W 157.14
S 86°26'20" W 251.06
S 89°42'40" W 311.80
S 87°07' W 653.07
S 87°58' W 328.28'
S 89°59'20" W 544.67
ORIG. LOT 40
ORIG. LOT 79
R.O.W. LINE
RELOCATED OHIO RTE. 2 (INTERSTATE RTE 90)
5-00-080-B
5-00-081-
5-00-80B