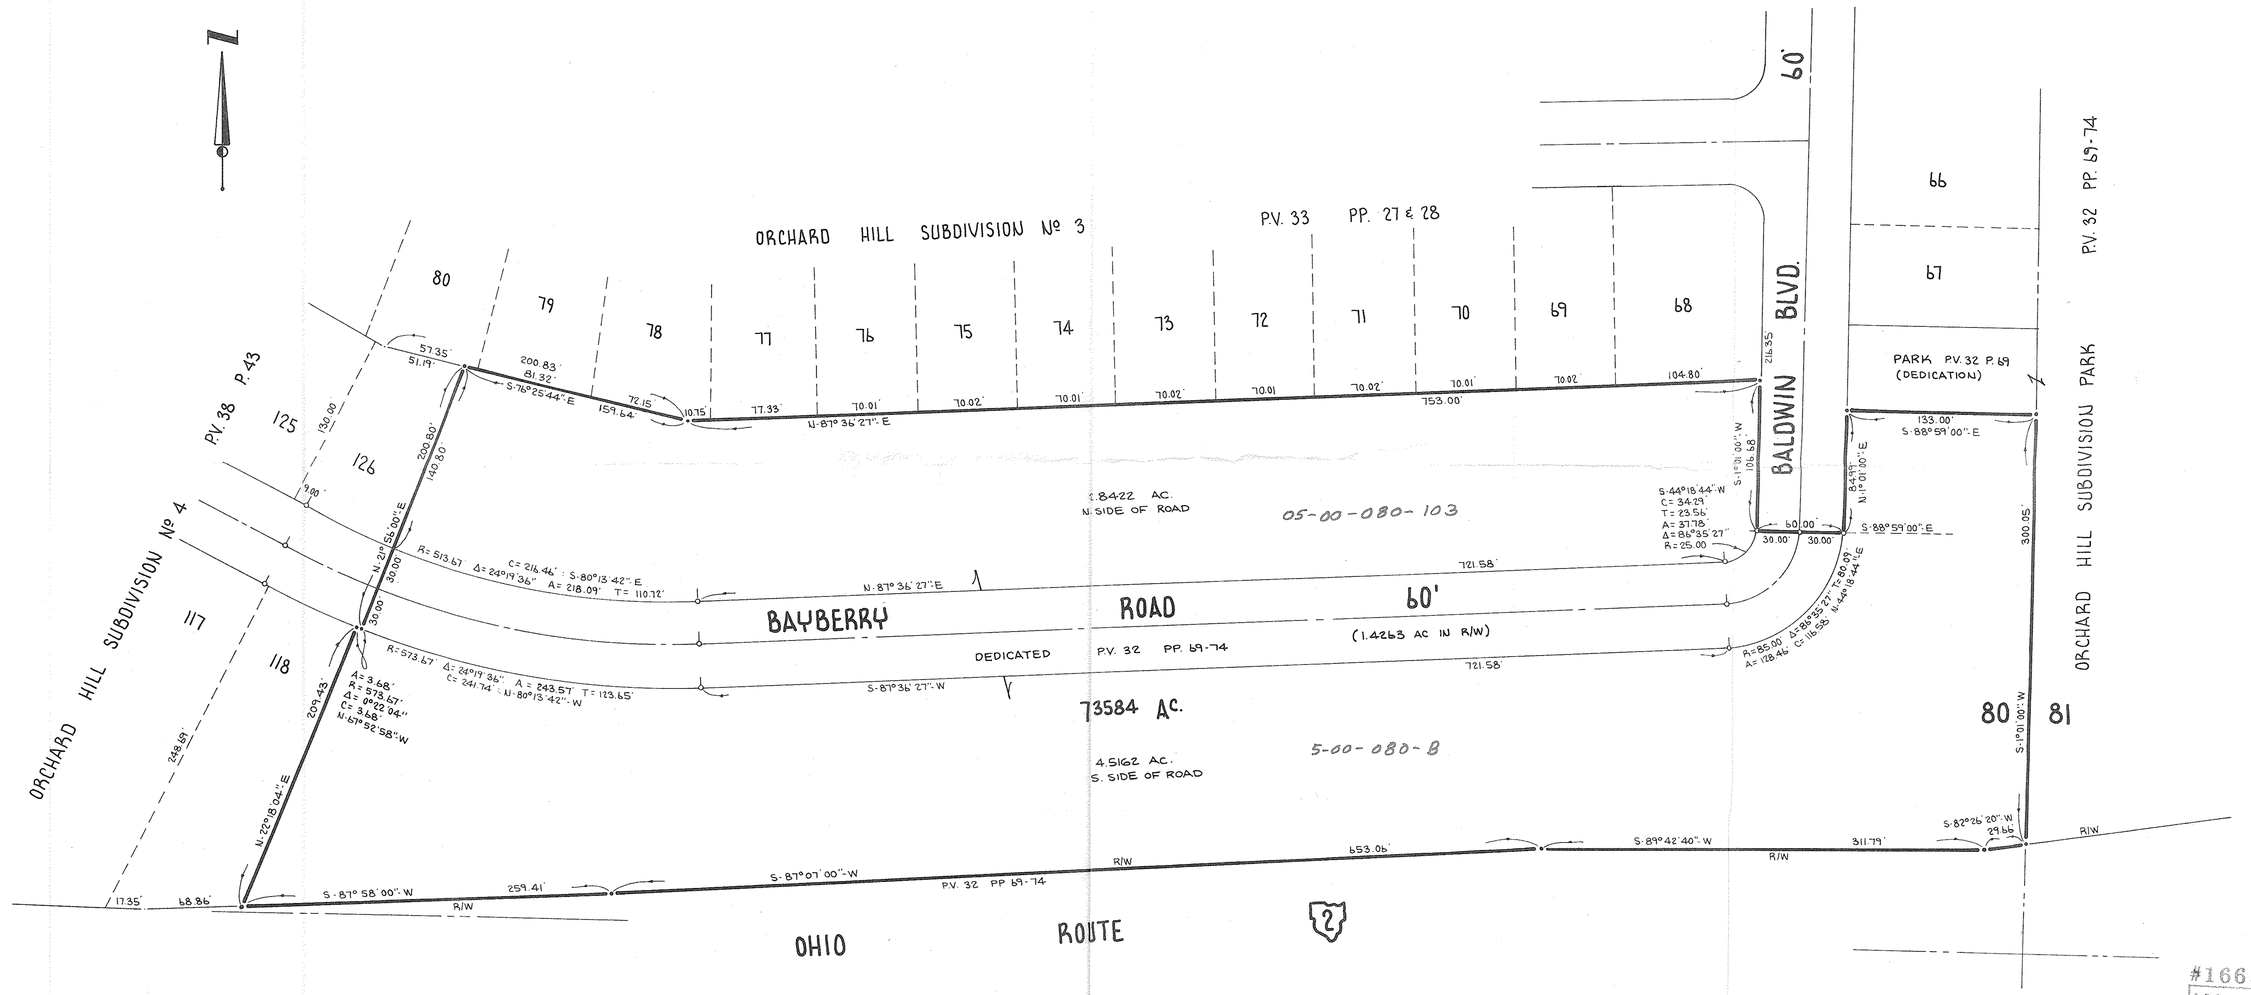

SURVEY MAP

PART OF AMHERST TOWNSHIP ORIGINAL LOT № 80

CITY OF LORAIN | COUNTY OF LORAIN | STATE OF OHIO

SCALE: 1" = 50' | APRIL 17, 1986

PREPARED BY

KLEINOEDER - SCHMIDT & ASSOC.

CONSULTING ENGINEERS & SURVEYORS

#16633
APPROVED
LORAIN CO.
MAP DEPT.
DATE 4-23-86
PAGE 5-00-080 B
BY T. McNair
VOID AFTER

85-151

05-00-080-103

05-00-080-8