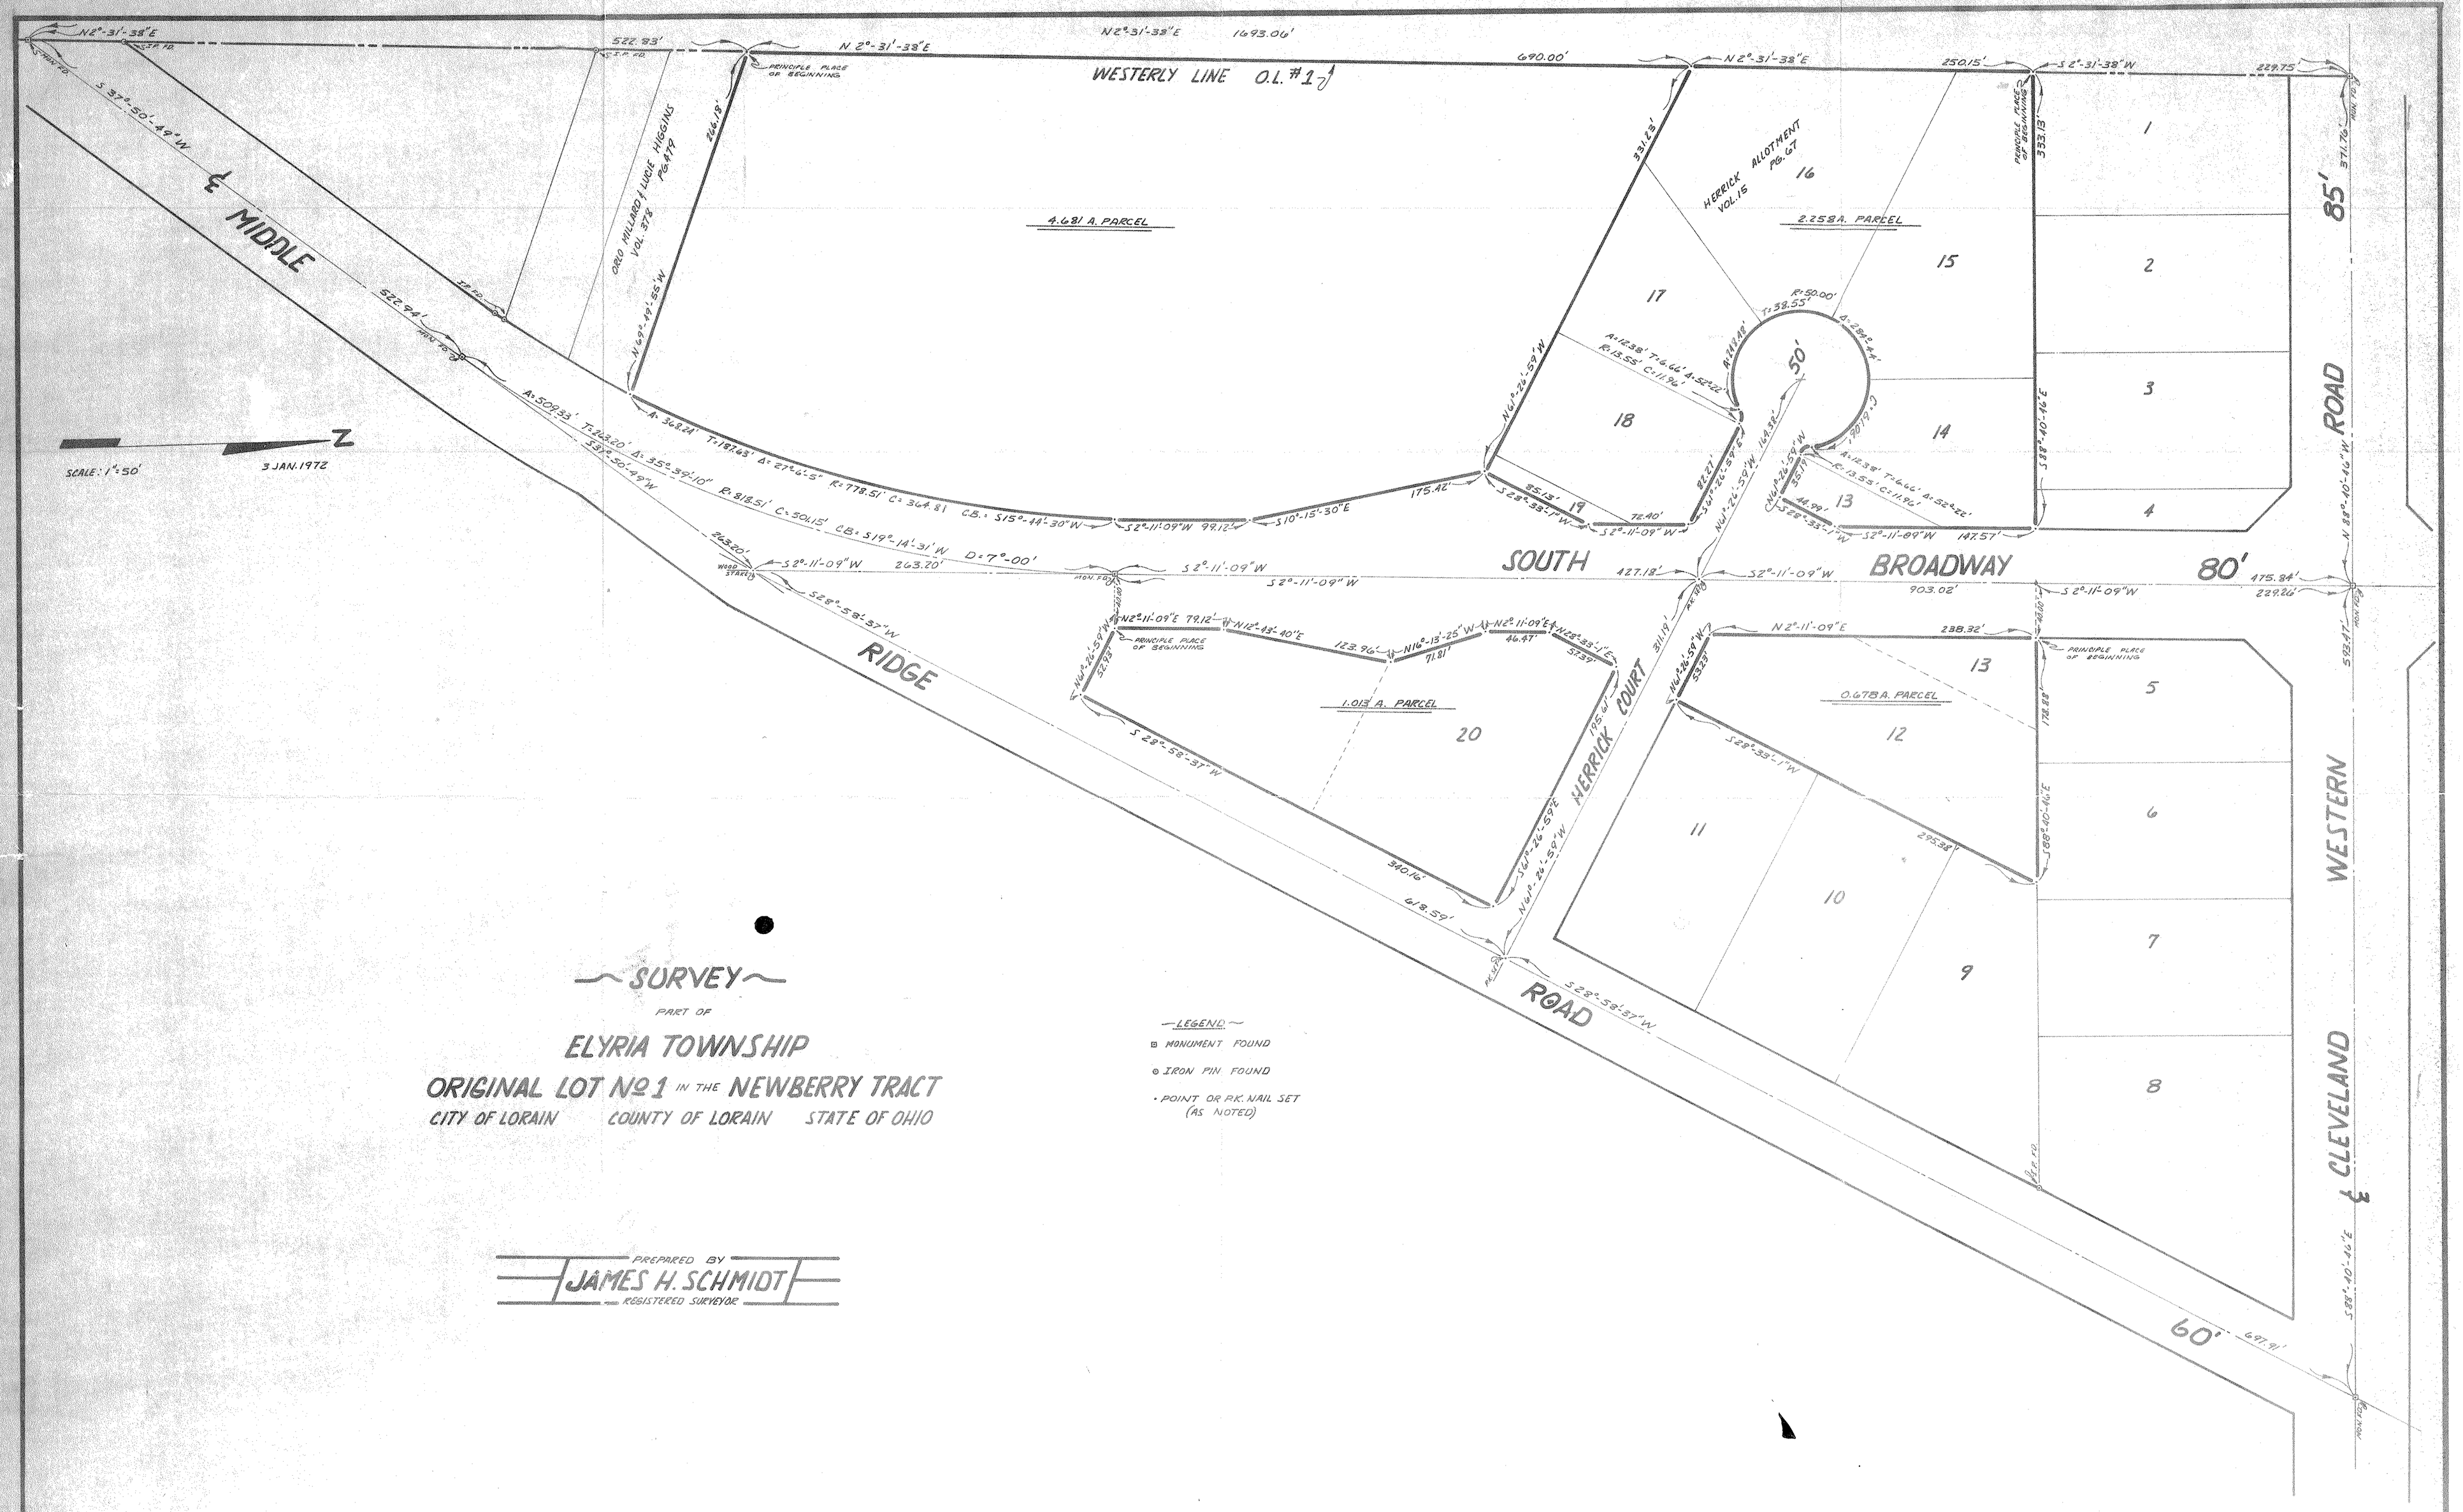

SURVEY

PART OF

ELYRIA TOWNSHIP

ORIGINAL LOT Nº 1 IN THE NEWBERRY TRACT

CITY OF LORAIN COUNTY OF LORAIN STATE OF OHIO

PREPARED BY
JAMES H. SCHMIDT
REGISTERED SURVEYOR

LEGEND

- ⊠ MONUMENT FOUND
- ⊙ IRON PIN FOUND
- • POINT OR P.K. NAIL SET (AS NOTED)