06-24-003-103-073
S-00-026-A
Scan # 45680

#15653

05-00-026-101

1"=100'

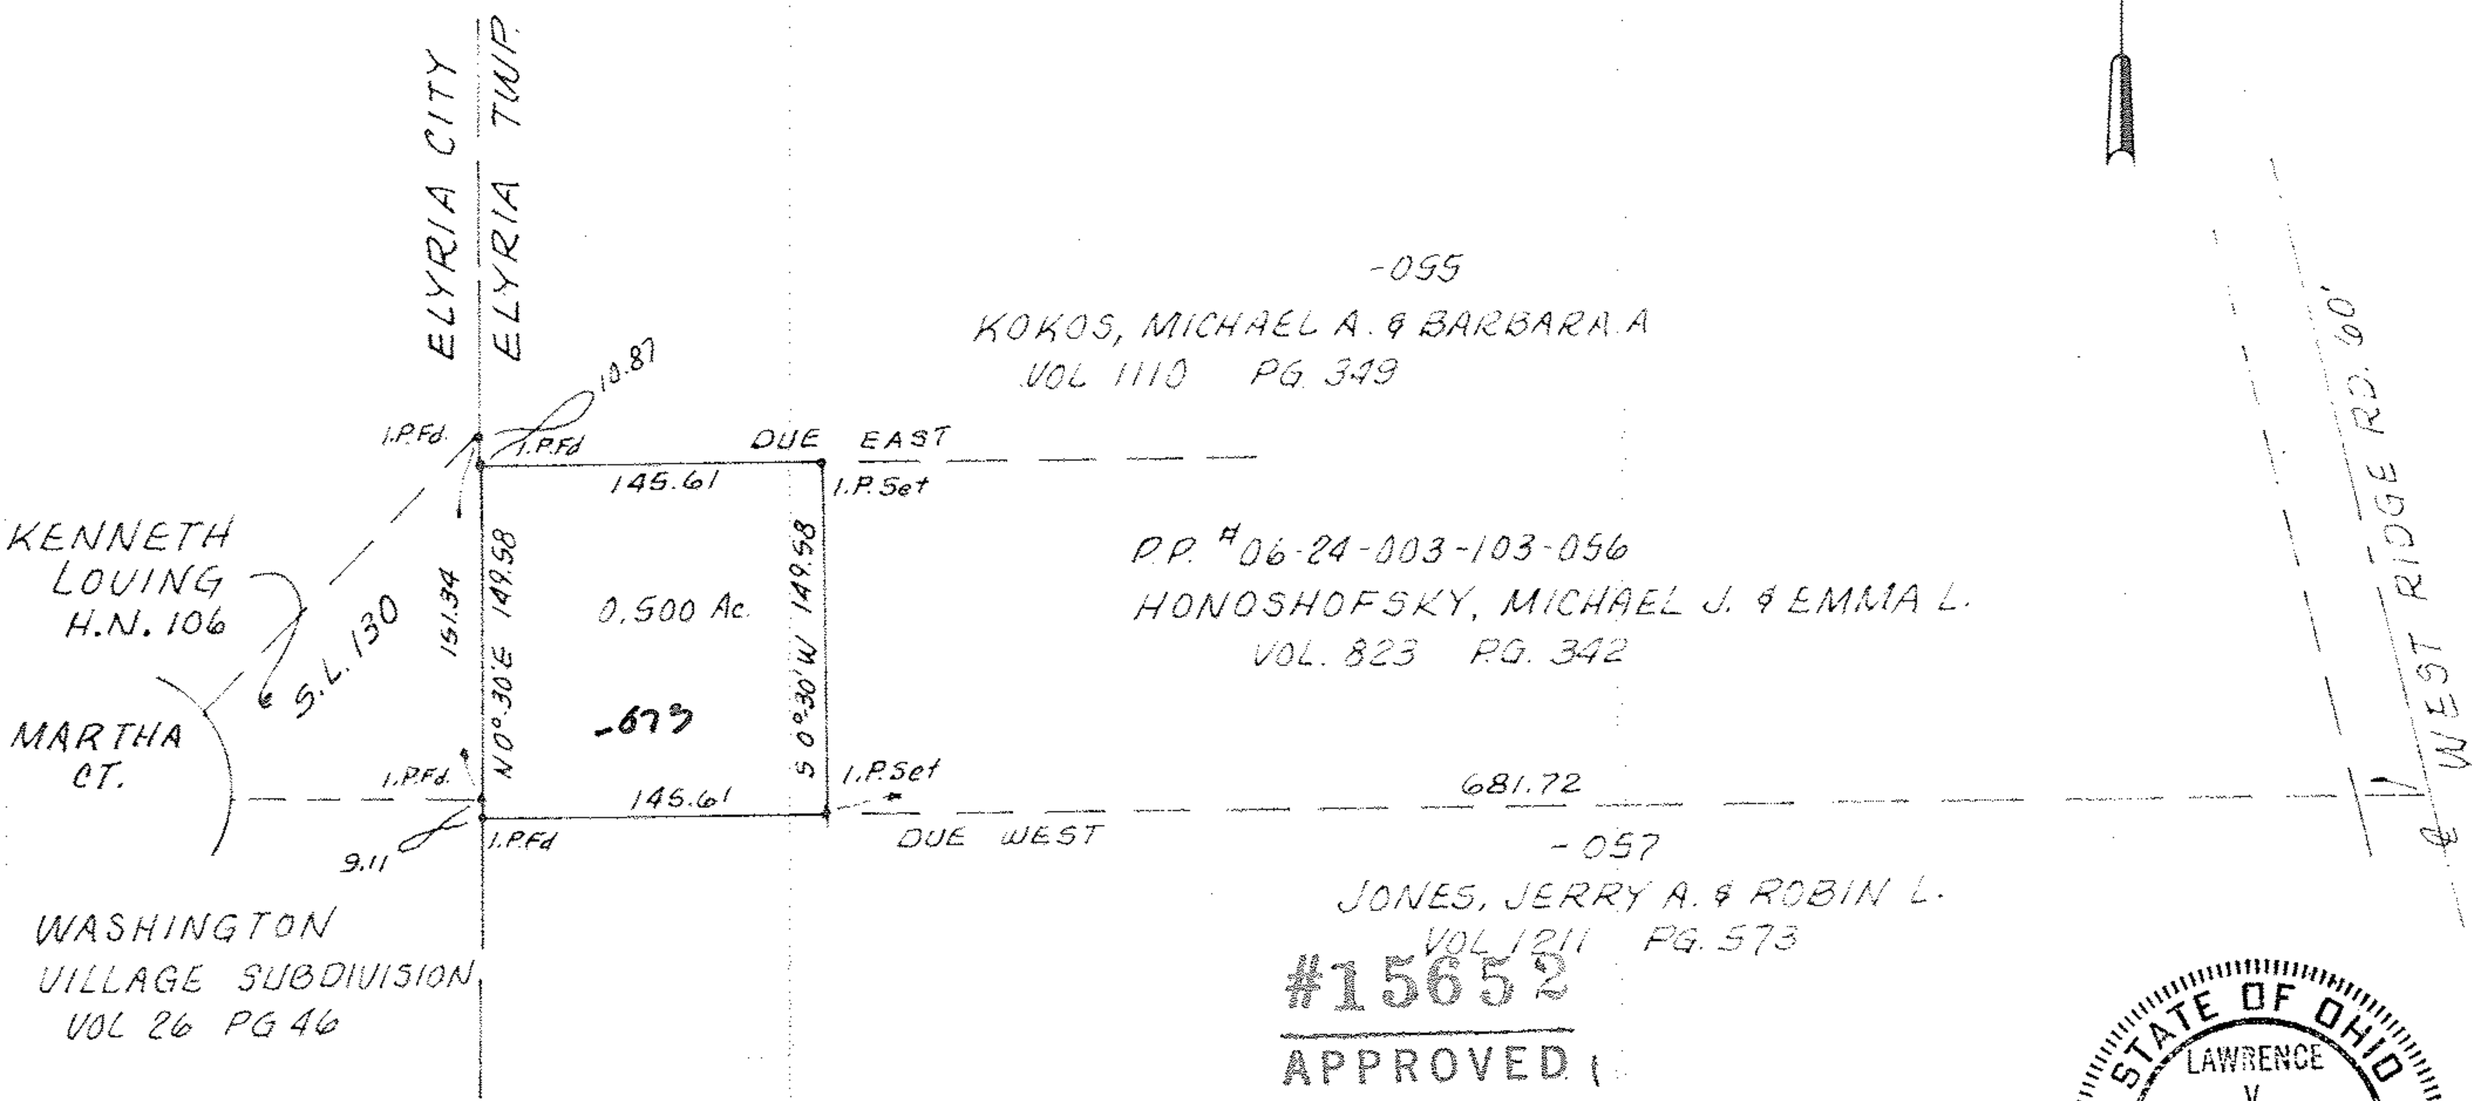

#15652

APPROVED
LORAIN CO.
MAP DEPT.
DATE 6-15-84
PAGE 6-109 & 6-110
BY T. McMain
VOID

STATE OF OHIO
LAWRENCE V. McGLINCHY
4970
REGISTERED SURVEYOR

Pte- 24-003-103-055, 073

PART of P.P. # 06-24-003-103-056

PART of ORIG. ELYRIA TWP. LOT 3 - WEST of BLACK RIVER
NOW in CITY of , OHIO
LORAIN COUNTY, OHIO

TX MAP PG. 6-109

THIS IS A PLAT OF SURVEY:
FOR: KENNETH LOVING

McGLINCHY & ASSOCIATES INC.

JUNE 7, 1984

#848348