06-24-012-101-007,018 → 020 Scan# 45691
22666
6-96

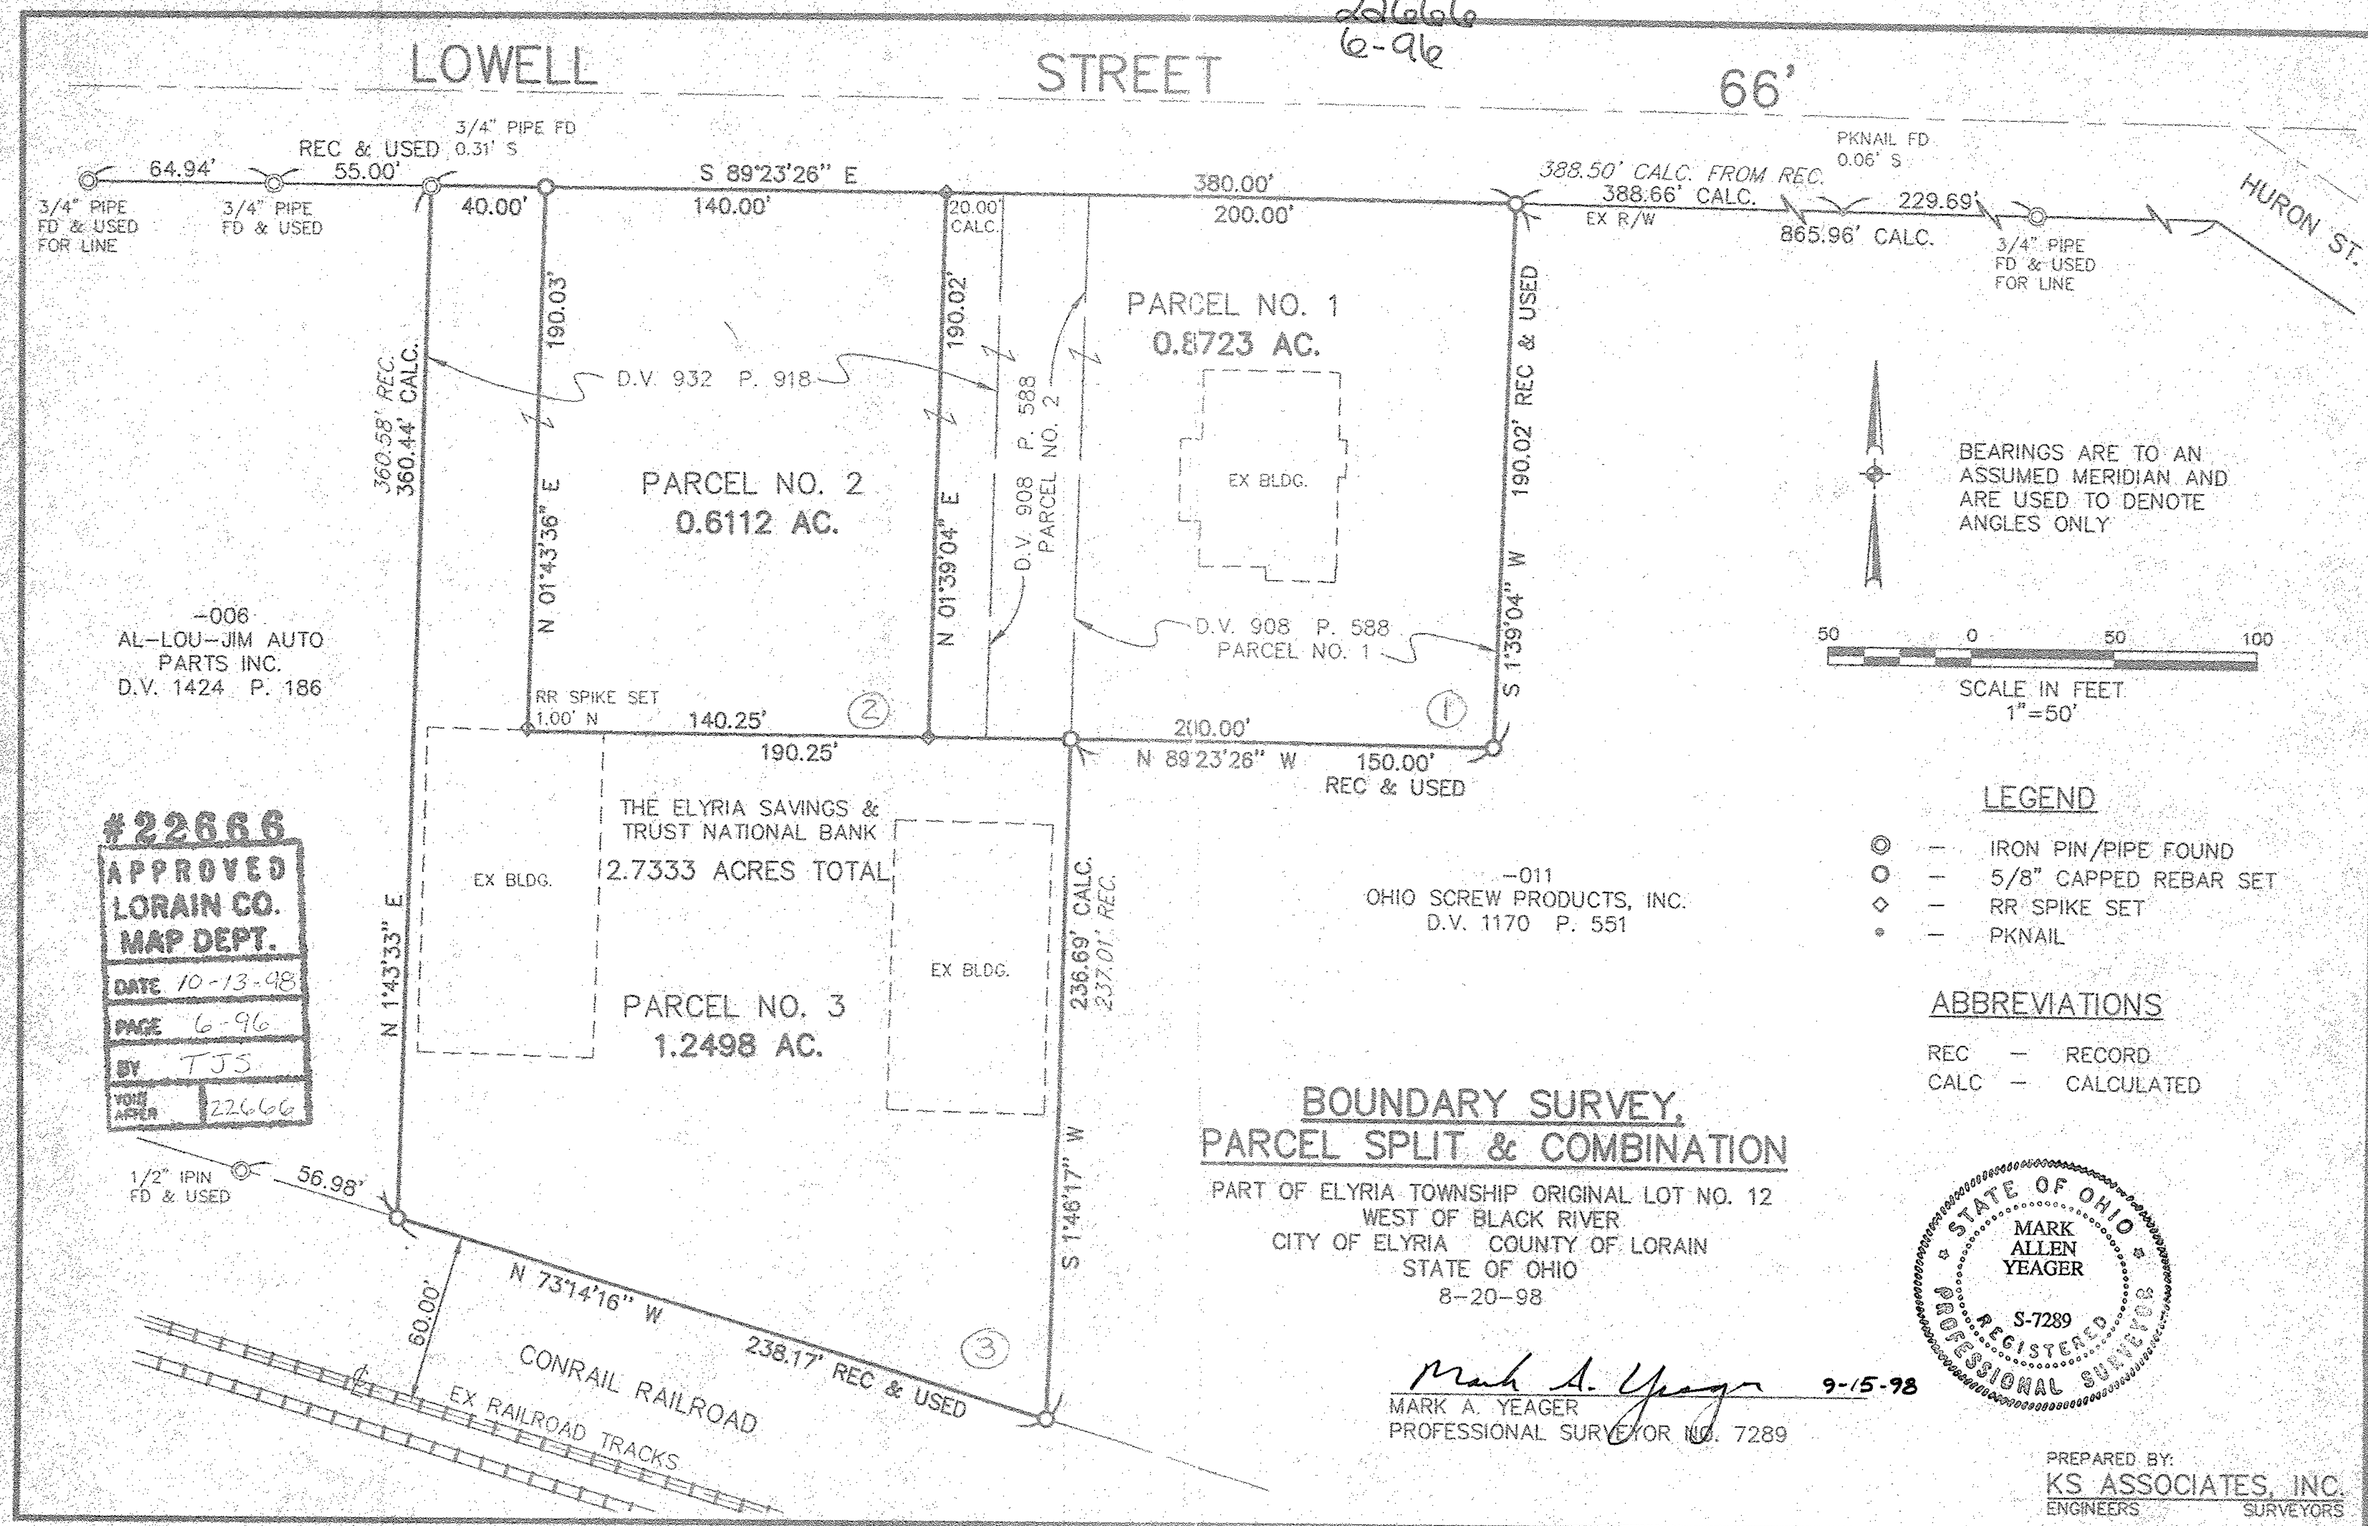

#22666
APPROVED
LORAIN CO.
MAP DEPT.
DATE 10-13-98
PAGE 6-96
BY TJS
VOID AFTER 22666

BOUNDARY SURVEY, PARCEL SPLIT & COMBINATION

PART OF ELYRIA TOWNSHIP ORIGINAL LOT NO. 12
WEST OF BLACK RIVER
CITY OF ELYRIA COUNTY OF LORAIN
STATE OF OHIO
8-20-98

STATE OF OHIO
MARK ALLEN YEAGER
S-7289
REGISTERED PROFESSIONAL SURVEYOR

Mark A. Yeager 9-15-98
MARK A. YEAGER
PROFESSIONAL SURVEYOR NO. 7289

PREPARED BY:
KS ASSOCIATES, INC.
ENGINEERS SURVEYORS

06-24-012-101-007,-018→020

06-24-012-101-007,-018→020