SCAN # 45693

06-24-015-000-047
6-93

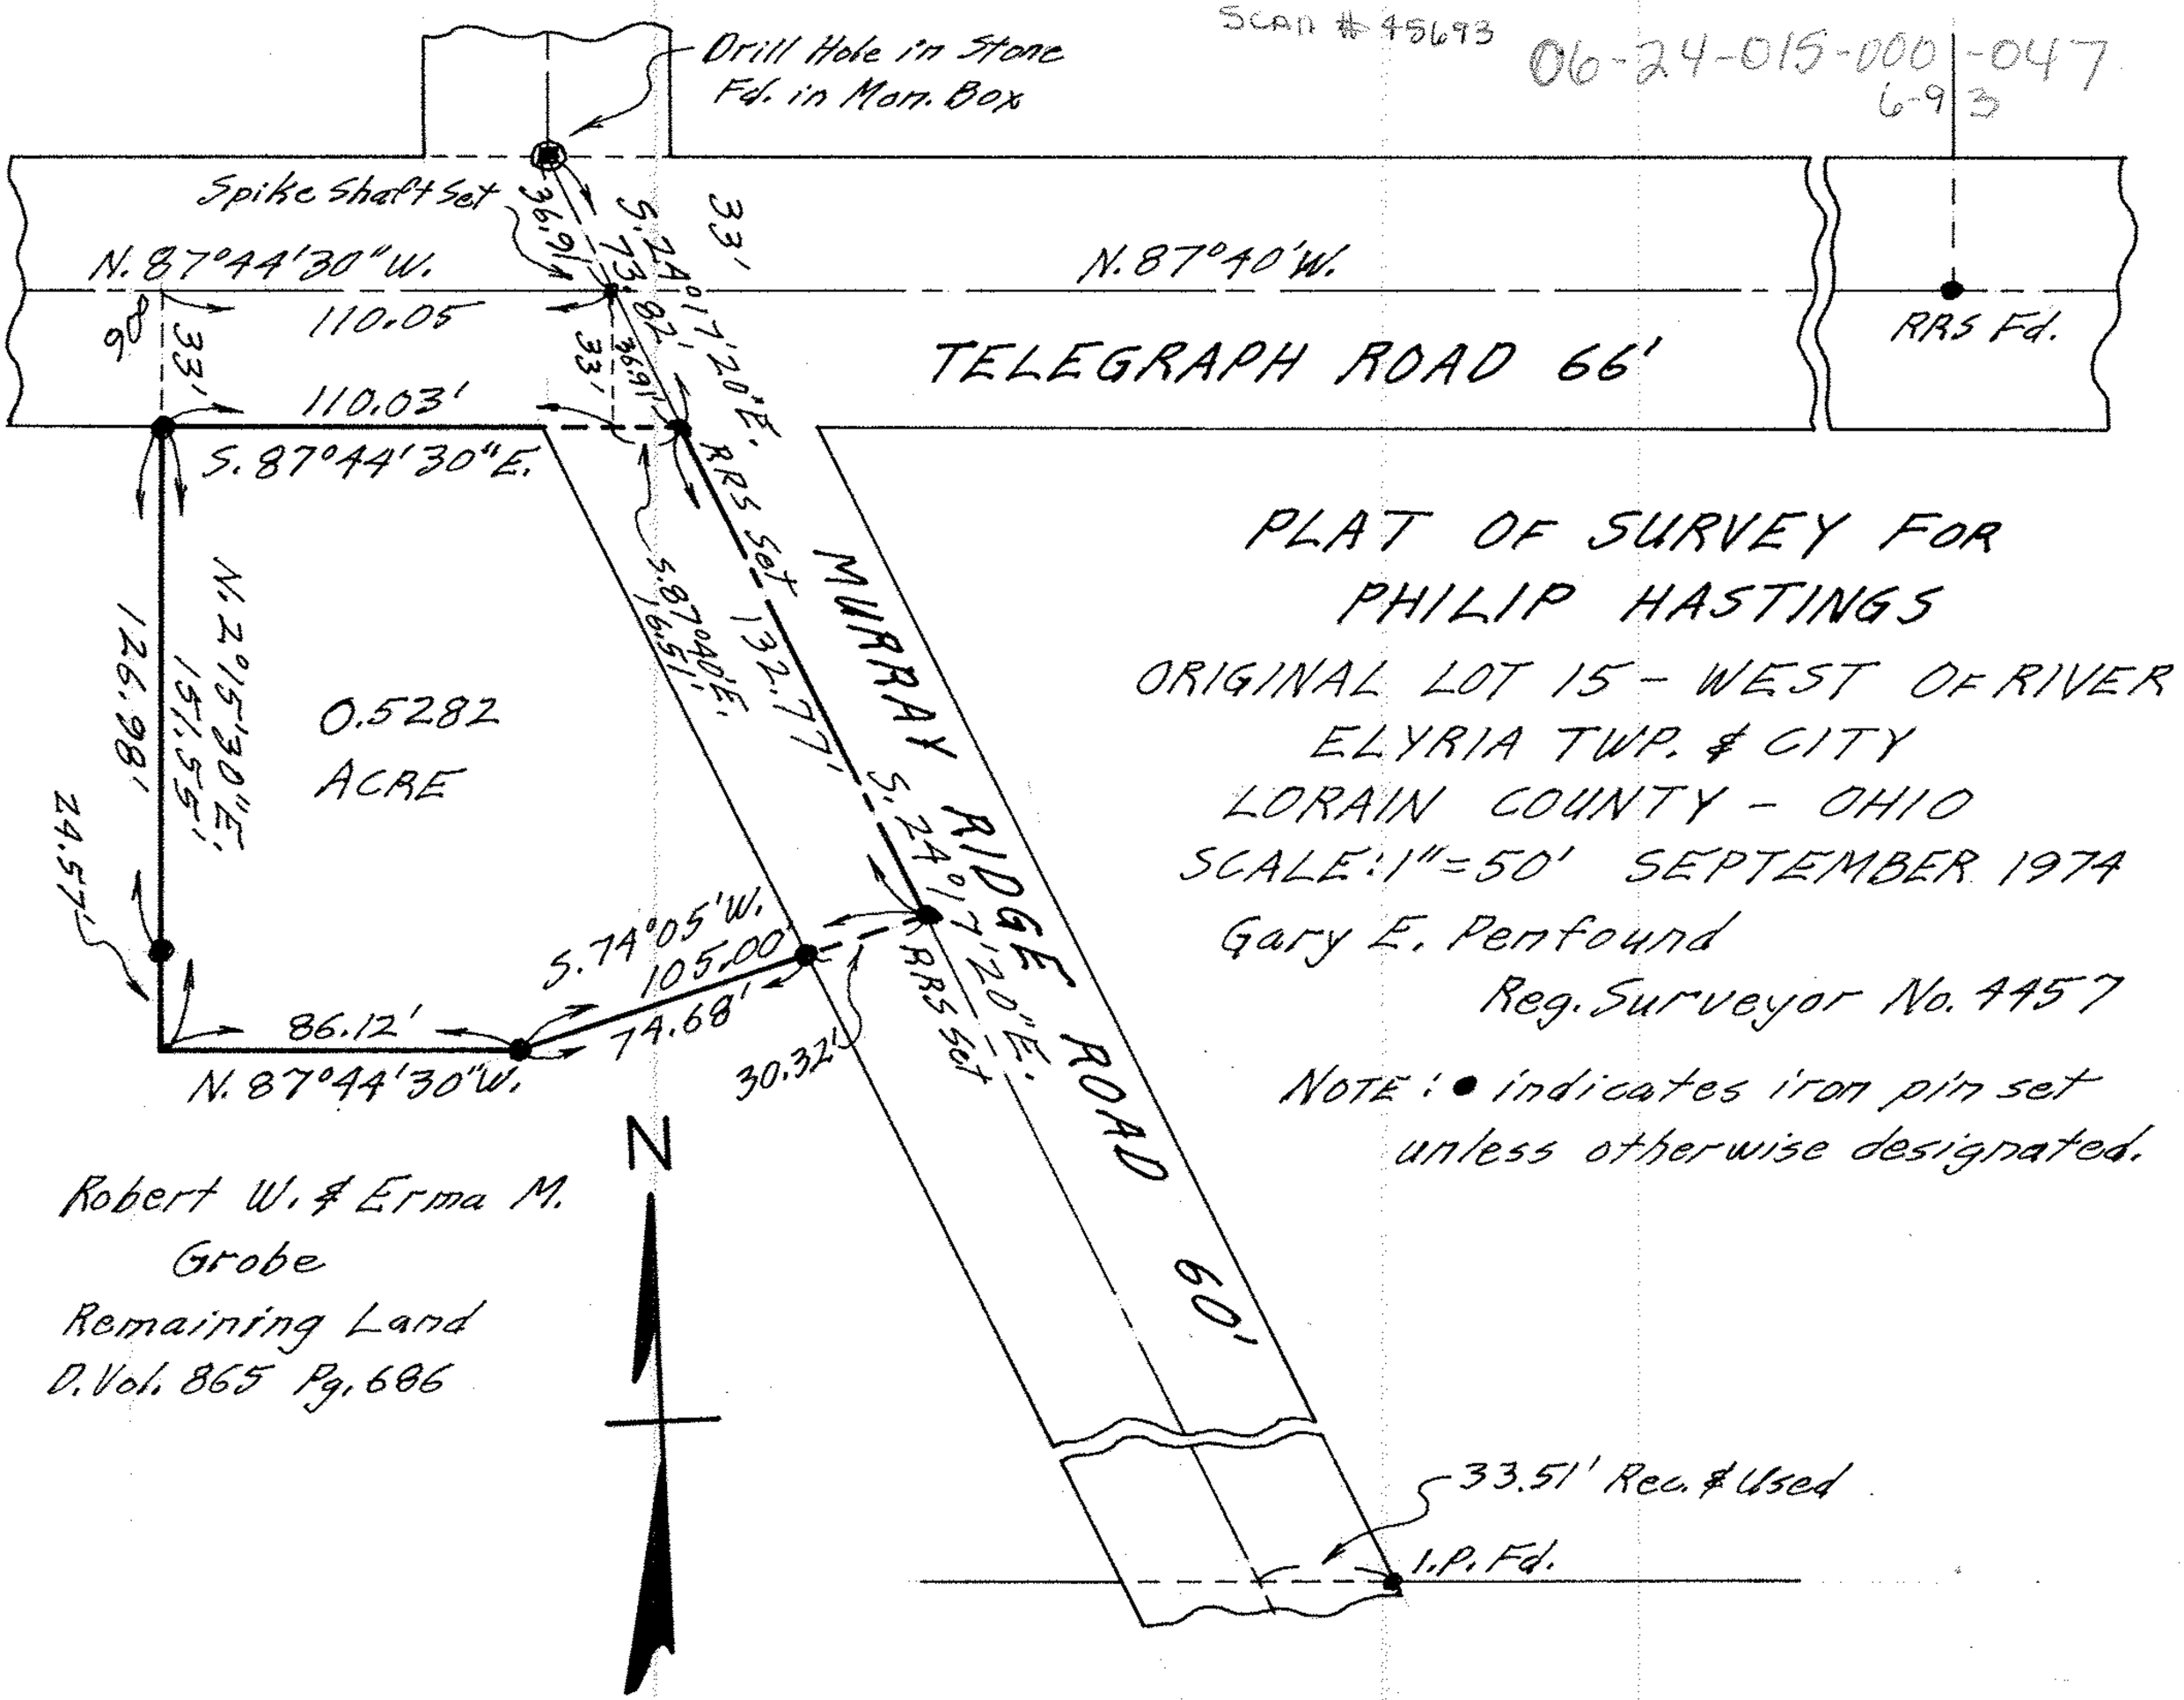

PLAT OF SURVEY FOR
PHILIP HASTINGS
ORIGINAL LOT 15 - WEST OF RIVER
ELYRIA TWP. & CITY
LORAIN COUNTY - OHIO
SCALE: 1" = 50' SEPTEMBER 1974
Gary E. Penfound
Reg. Surveyor No. 4457

NOTE: ● indicates iron pin set unless otherwise designated.

Robert W. & Erma M. Grobe
Remaining Land
D. Vol. 865 Pg. 686