Scan #45698

06-24-021-000-066.067,006

6-75

PLAT OF SURVEY FOR
GLEN E. & ROBERTA V. MAIDEN

ORIGINAL LOTS 20 & 21 WEST OF BLACK RIVER
ELYRIA TWP. LORAIN COUNTY OHIO
SCALE: 1" = 60' JULY 1972
Gary E. Pemfound Reg. Surveyor No. 4457
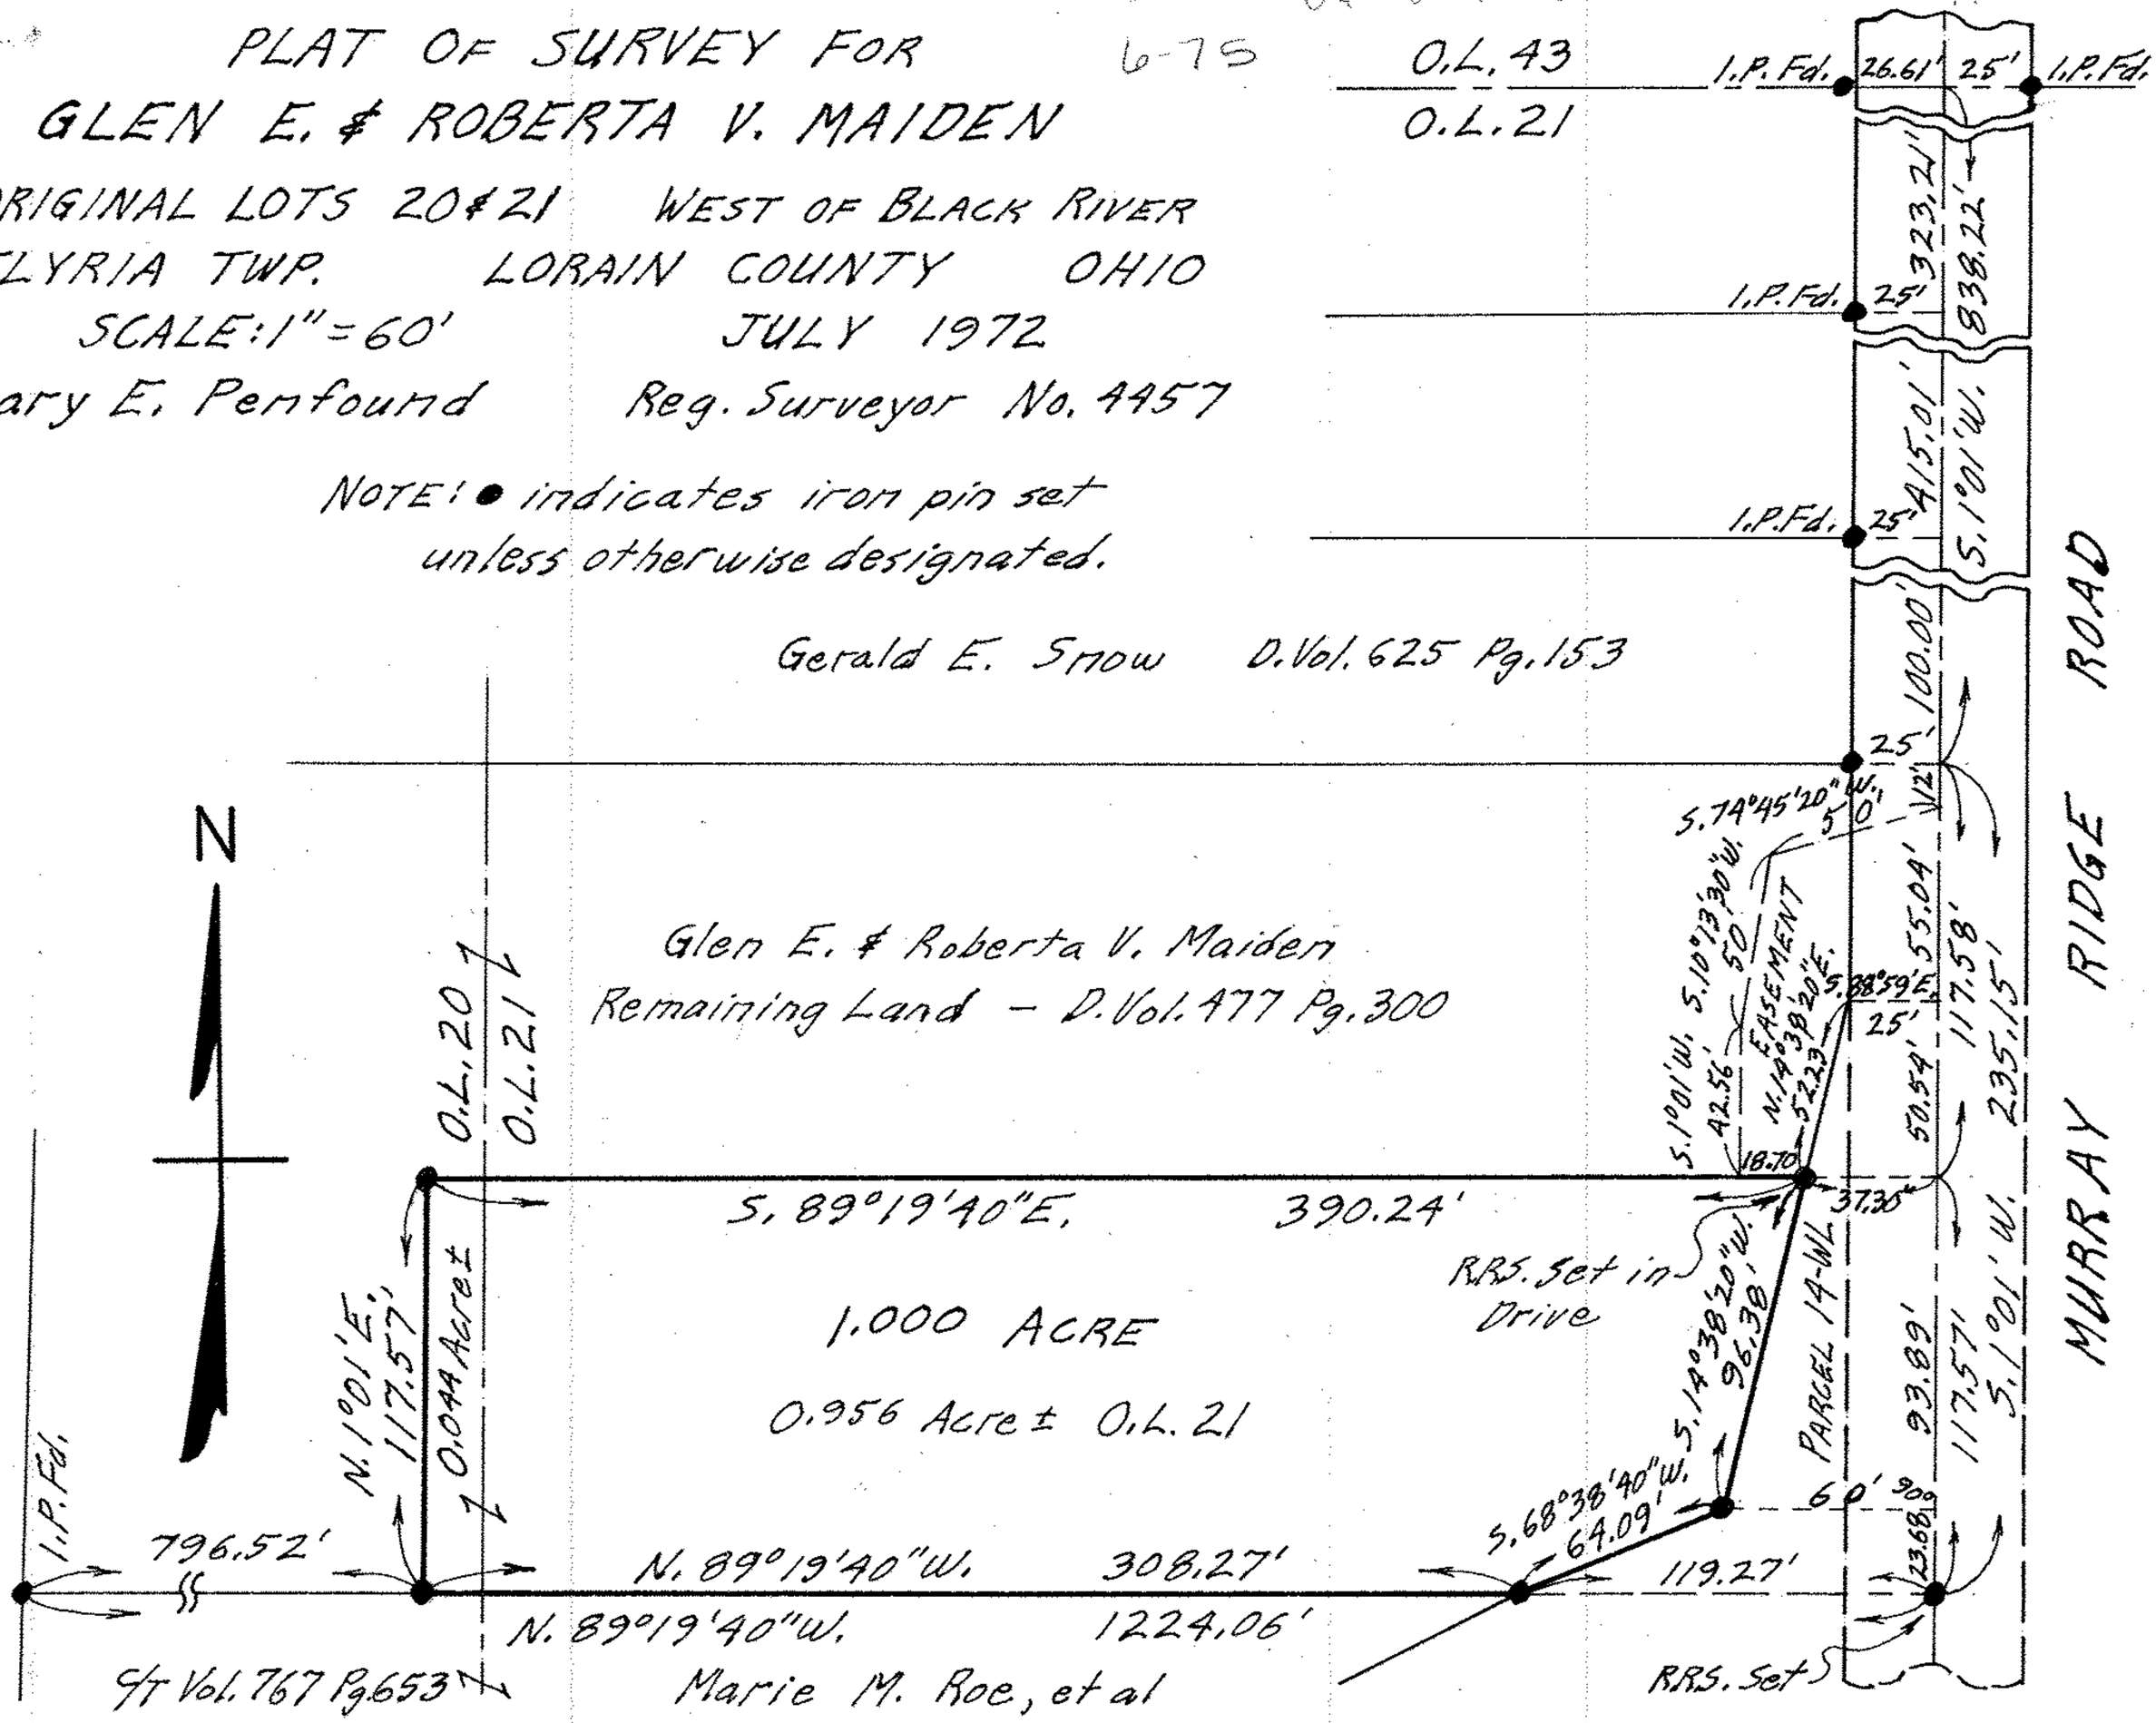
NOTE: ● indicates iron pin set
unless otherwise designated.