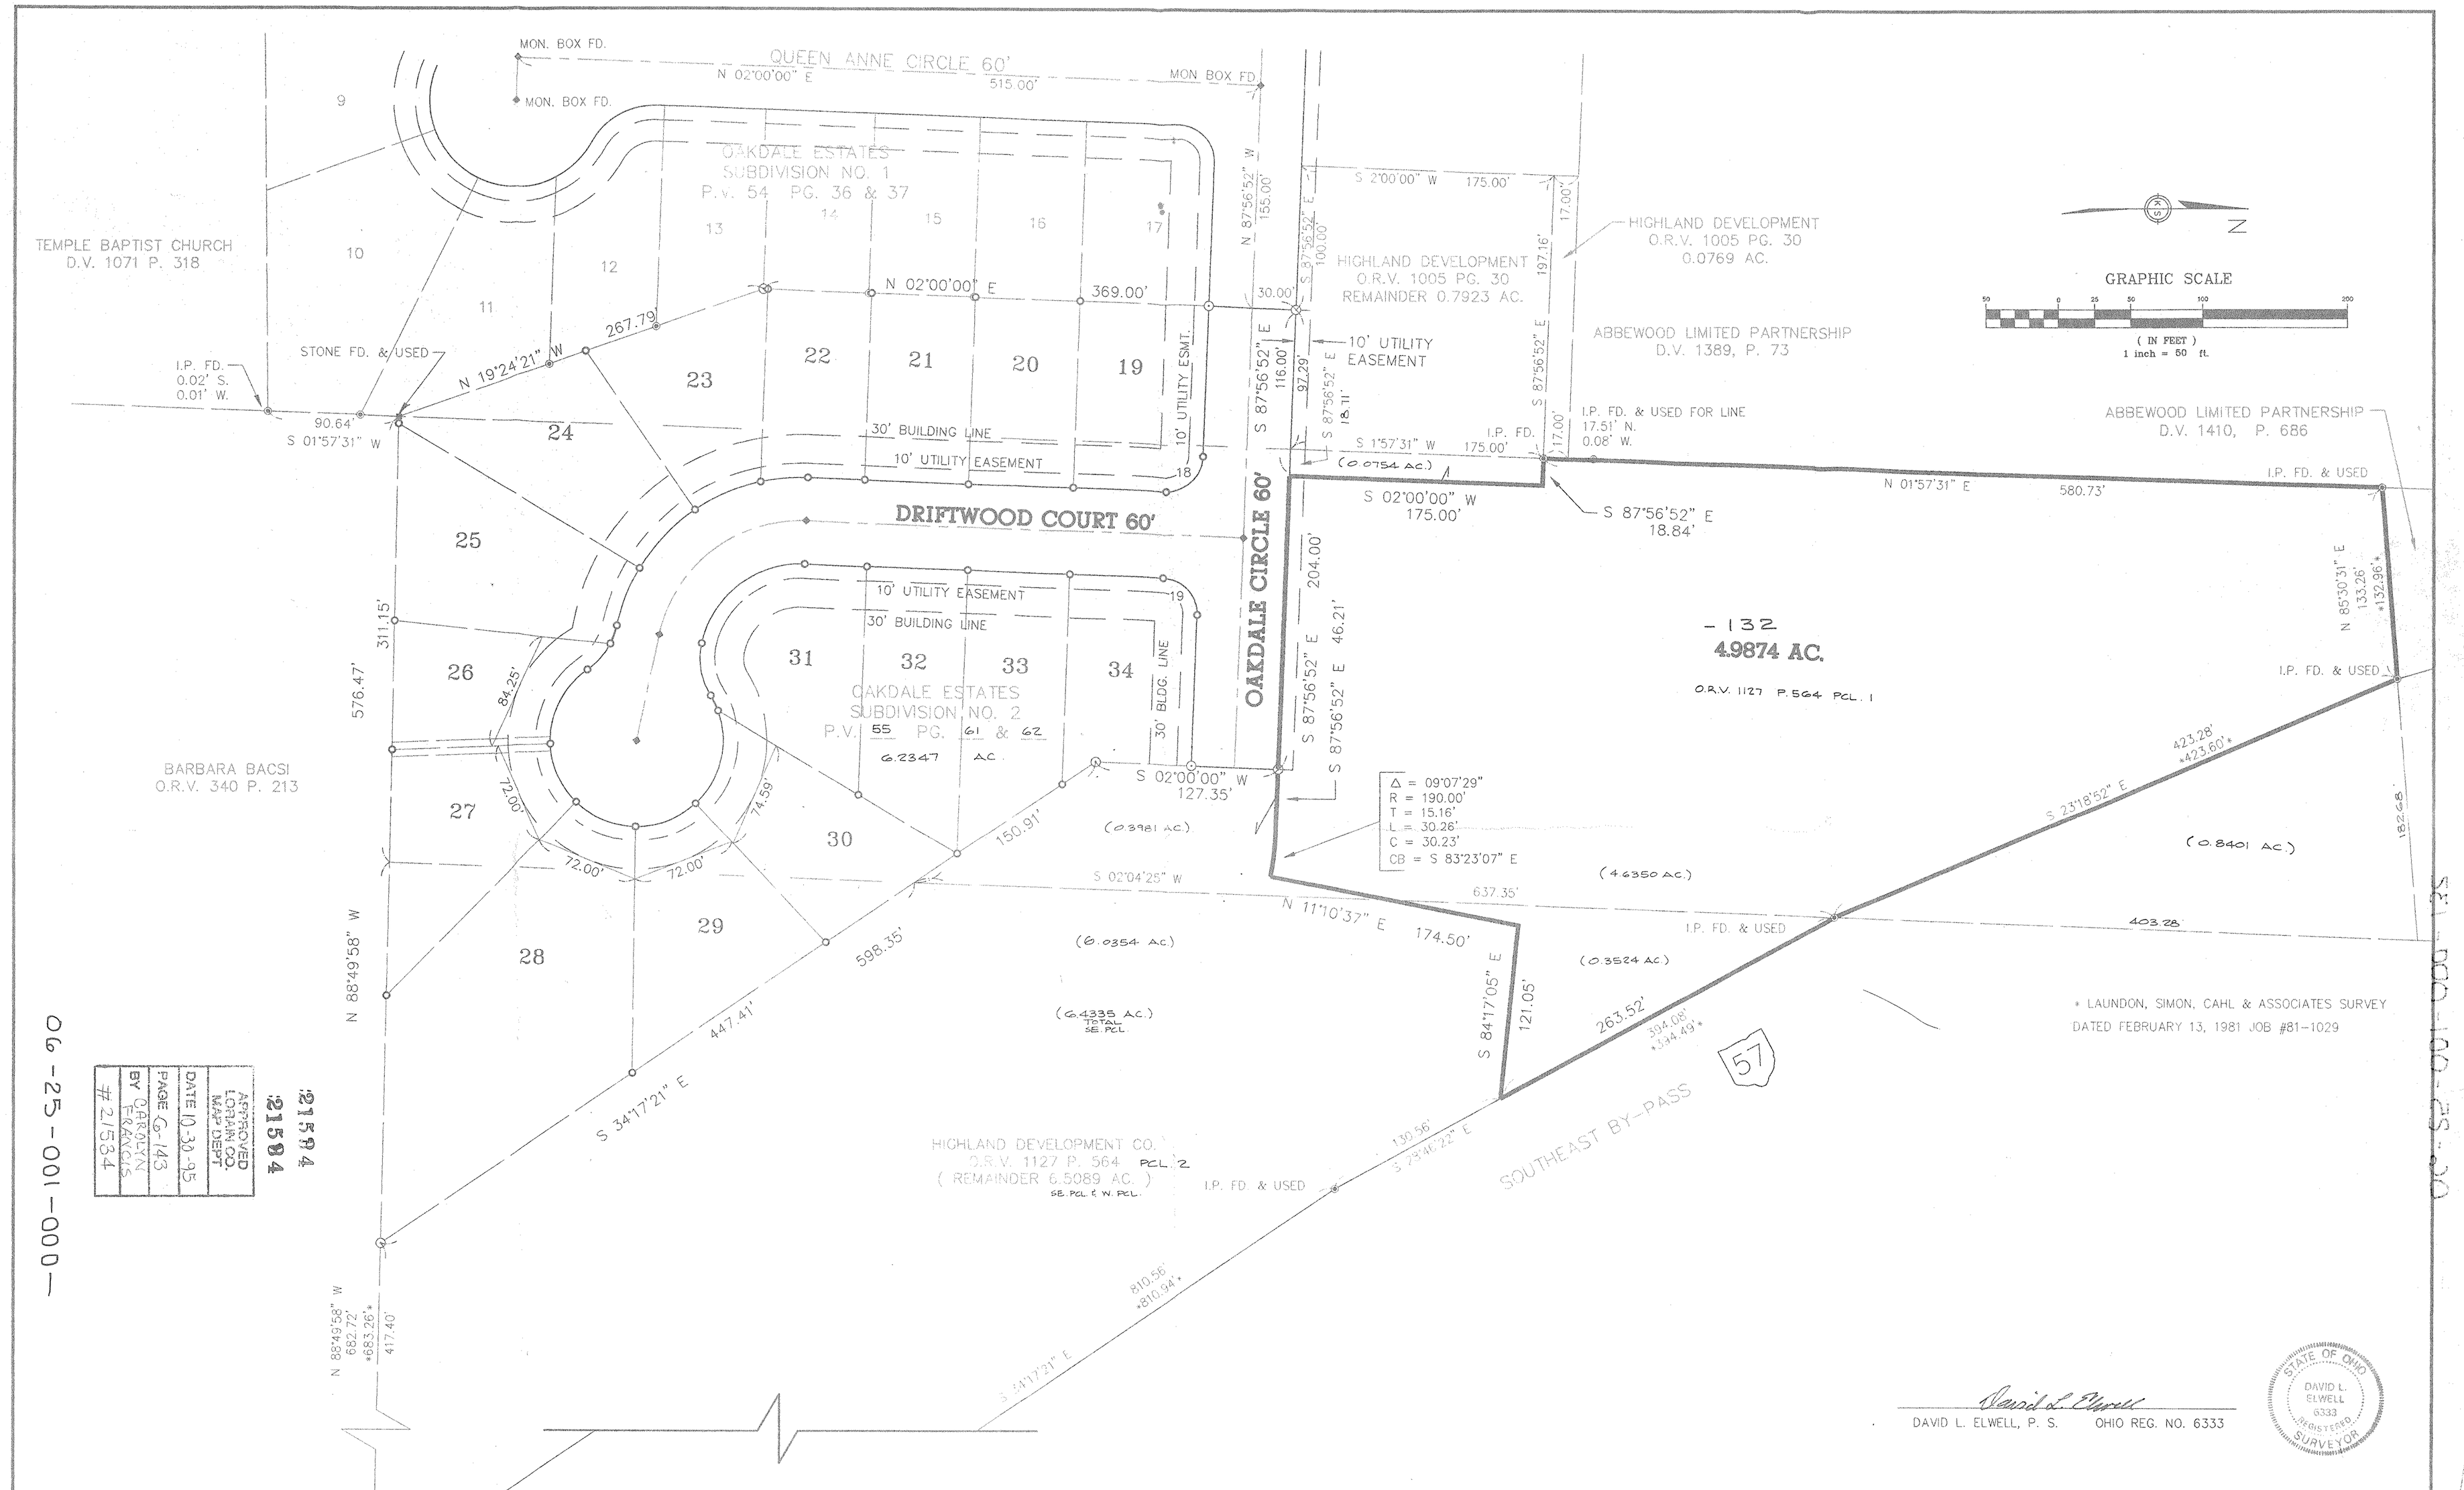

06-25-001-000

06-25-001-135

21594

21594

APPROVED
LORAIN CO.
MAP DEPT
DATE 10-30-95
PAGE G-143
BY CAROLYN FRANCIS
#21534

David L. Elwell

DAVID L. ELWELL, P. S. OHIO REG. NO. 6333

STATE OF OHIO
DAVID L. ELWELL
6333
REGISTERED
SURVEYOR

DATE: 09-28-95	
DRAWN BY: DLH	
CH'D BY:	
F.B. 222/224	
DWG. NAME: 93746-2\DWG25\SURVMAP	

REVISIONS	
10-27-95	ACREAGE SPLITS
9-28-95	ISSUE DATE

SURVEY MAP

PART OF ORIGINAL ELYRIA TOWNSHIP LOT NO. 1
EAST OF RIVER
CITY OF ELYRIA * COUNTY OF LORAIN * STATE OF OHIO
SEPTEMBER, 1995

KS ASSOCIATES, INC.
ENGINEERS/SURVEYORS
424 Middle Avenue
P.O. Box 89
Elyria, Ohio 44036
ELYRIA (216) 322-6317 * LORAIN (216) 244-5757

ENGINEERS/SURVEYORS
KS ASSOCIATES INCORPORATED

SHEET 1 OF 1

JOB NO. 93746-C