04-00-003-101-189
222

SCAN# 46097

4-00-003-CD
GH

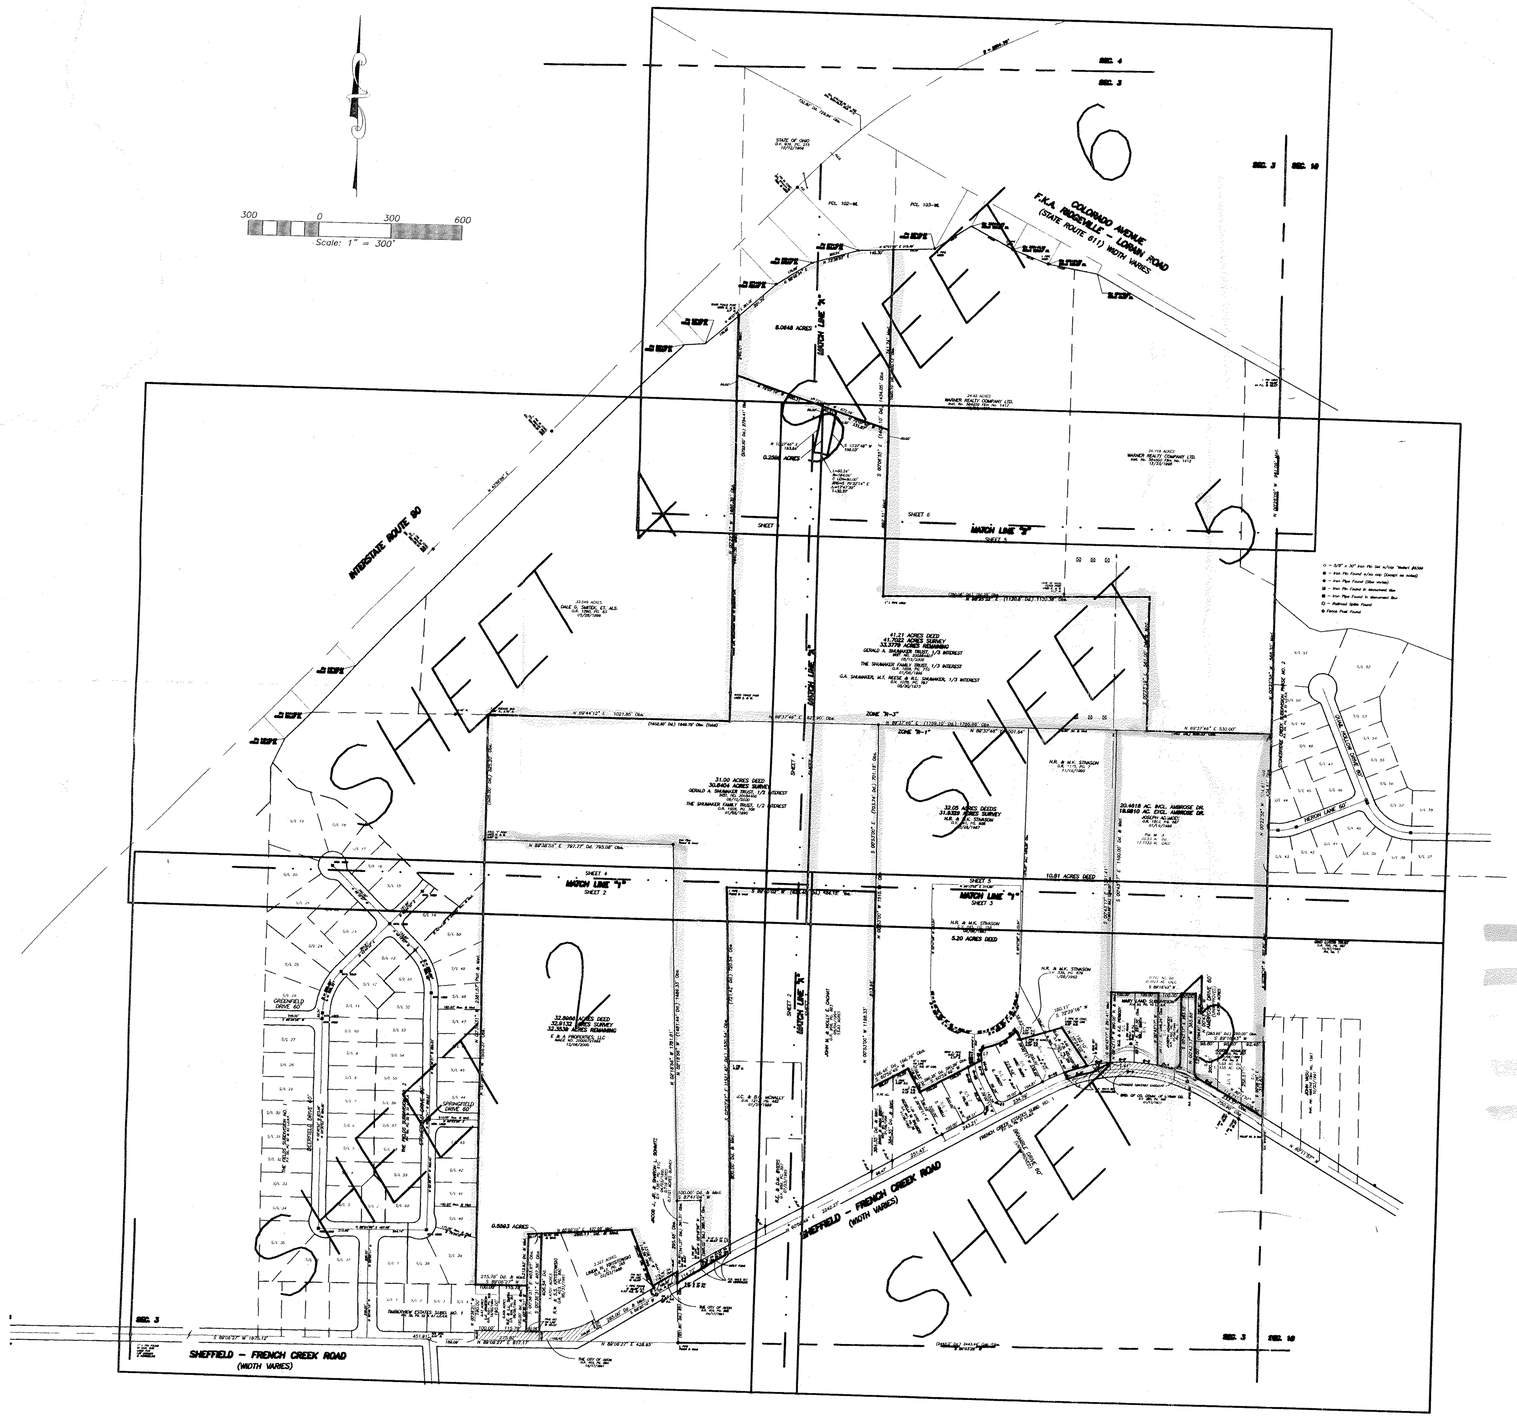

I HEREBY CERTIFY THAT I HAVE SURVEYED THE PREMISES SHOWN HEREON, THAT MONUMENTS WHERE FOUND OR SET AS SHOWN HEREON AND THIS PLAT IS A CORRECT REPRESENTATION OF THE SAME.

GUY P. HANEY, P.S. NO. S-7631 5/7/02

STATE OF OHIO
GUY P. HANEY
S-7631
REGISTERED
PROFESSIONAL SURVEYOR

No 01124
APPROVED
LORAIN CO.
MAP DEPT.
DATE 7-3-02
PARCEL 4-00-003 CD GH
BY R. Maines
APPROVAL NO. 02-00124

- Adameek
- E&A
- Schmitz
- Shomaker
- Stivason

General Notes

LEGEND

- ○ – 5/8" x 30" Iron Pin Set w/cap 'Wellert #6369
- ● – Iron Pin Found w/no cap (Except as noted)
- ◉ – Iron Pipe Found (Size varies)
- ⊡ – Iron Pin Found in Monument Box
- ■ – Iron Pipe Found in Monument Box
- ⌖ – Railroad Spike Found
- ⊙ – Fence Post Found

No.	Revision/Issue	Date
6	Street names & misc. revisions	5/3/02
5	Certification & Misc. revisions	5/3/02
4	Rev. Ownerships, Rev. Stivason Rev. overall bndy. & Sch. B, Sec. II from new commitment	4/23/02

WELLERT CORPORATION
ENGINEERS - SURVEYORS
5136 BEACH ROAD
MEDINA, OHIO 44256
(330) 239-2699

GUY HANEY

Client
King James Group
24650 Center Ridge Road
Westlake, Ohio 44145

Project Title
STONEBRIDGE VILLAGE
Sheffield-French Creek Road
Avon, Ohio

Project Number	Sheet
000211	1/6
Date: August 1, 2000	
Scale: 1" = 300'	

41.70
- 8.06
33.64
- 0.26
33.38