46103

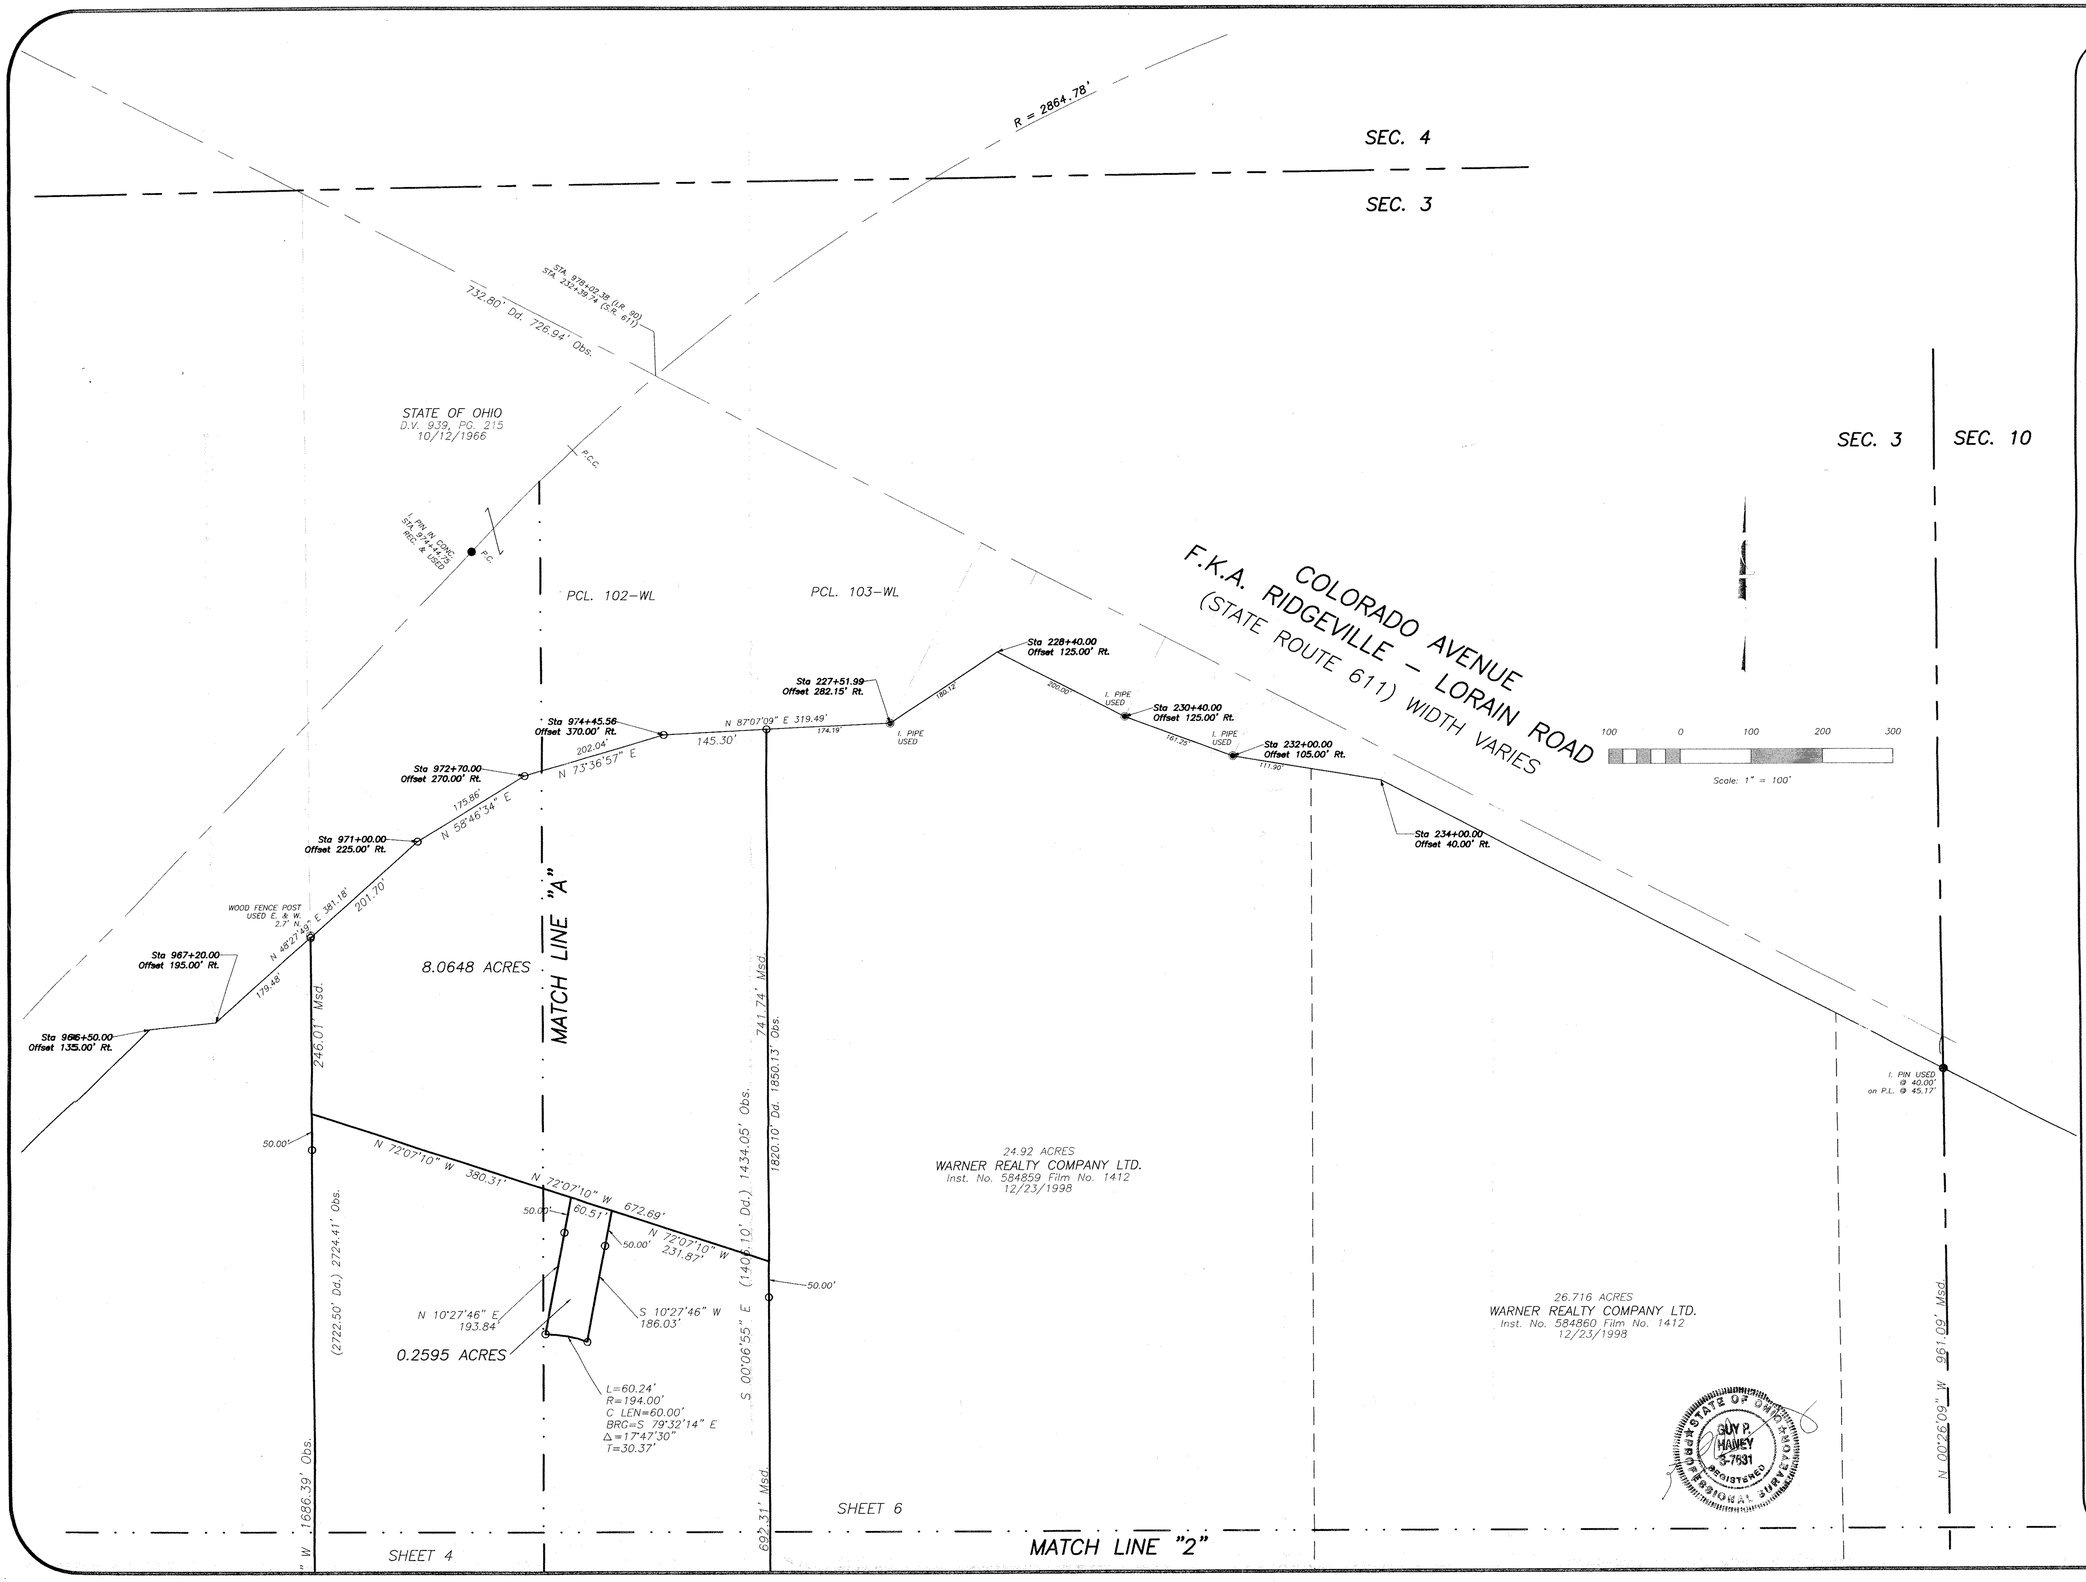

General Notes

LEGEND

- ○ – 5/8" x 30" Iron Pin Set w/cap "Wellert #6369
- ● – Iron Pin Found w/no cap (Except as noted)
- ◉ – Iron Pipe Found (Size varies)
- ⊡ – Iron Pin Found in Monument Box
- ■ – Iron Pipe Found in Monument Box
- ☼ – Railroad Spike Found
- ⌀ – Fence Post Found

No.	Revision/Issue	Date
6	Street names & misc. revisions	5/3/02
5	Certification & Misc. revisions	5/3/02
4	Rev. Ownerships, Rev. Stivason Rev. overall bndy. & Sch. B, Sec. II from new commitment	4/23/02

WELLERT CORPORATION
ENGINEERS – SURVEYORS
5136 BEACH ROAD
MEDINA, OHIO 44256
(330) 239-2699

Client

King James Group

24650 Center Ridge Road
Westlake, Ohio 44145

Project Title

STONEBRIDGE VILLAGE

Sheffield-French Creek Road
Avon, Ohio

Project Number	Sheet
000211	6/6
Date: August 1, 2000	
Scale: 1" = 100'	

K:\PROJECTS\SURVEYS\KJ_AVON\gps_7_19\Re_04_02.dwg, 05/07/02 09:18:38 AM