07-00-009-120
07-00-009-D

The South Hills Land Co., owner of sublots 1-2-3-5-6-7 8-9-10-11-12-13-14-15-18-19-20-21 in THE BAINBRIDGE FARMS SUBDIVISION, do here by approve and accept the same, it having been made at the request of the Company.
THE SOUTH HILLS LAND CO.

_____ President.

_____ Secretary.

State of Ohio } s.s.
County of Cuyahoga

Before me, a Notary Public, in and for said County and State, personally appeared the within named C. Lee Graber and Alta M. Barber, president and secretary respectively of The South Hills Land Co., who acknowledged the signing of the foregoing instrument as their free act and deed and the free act and deed of said Company.

In witness whereof, I hereunto set my hand and official seal at Lakewood Ohio this _____ day _____ 1953

_____ Notary Public.

NOTE:
ACEEAGE IN PARCELS 1 TO 18 INCL. = 59.2778

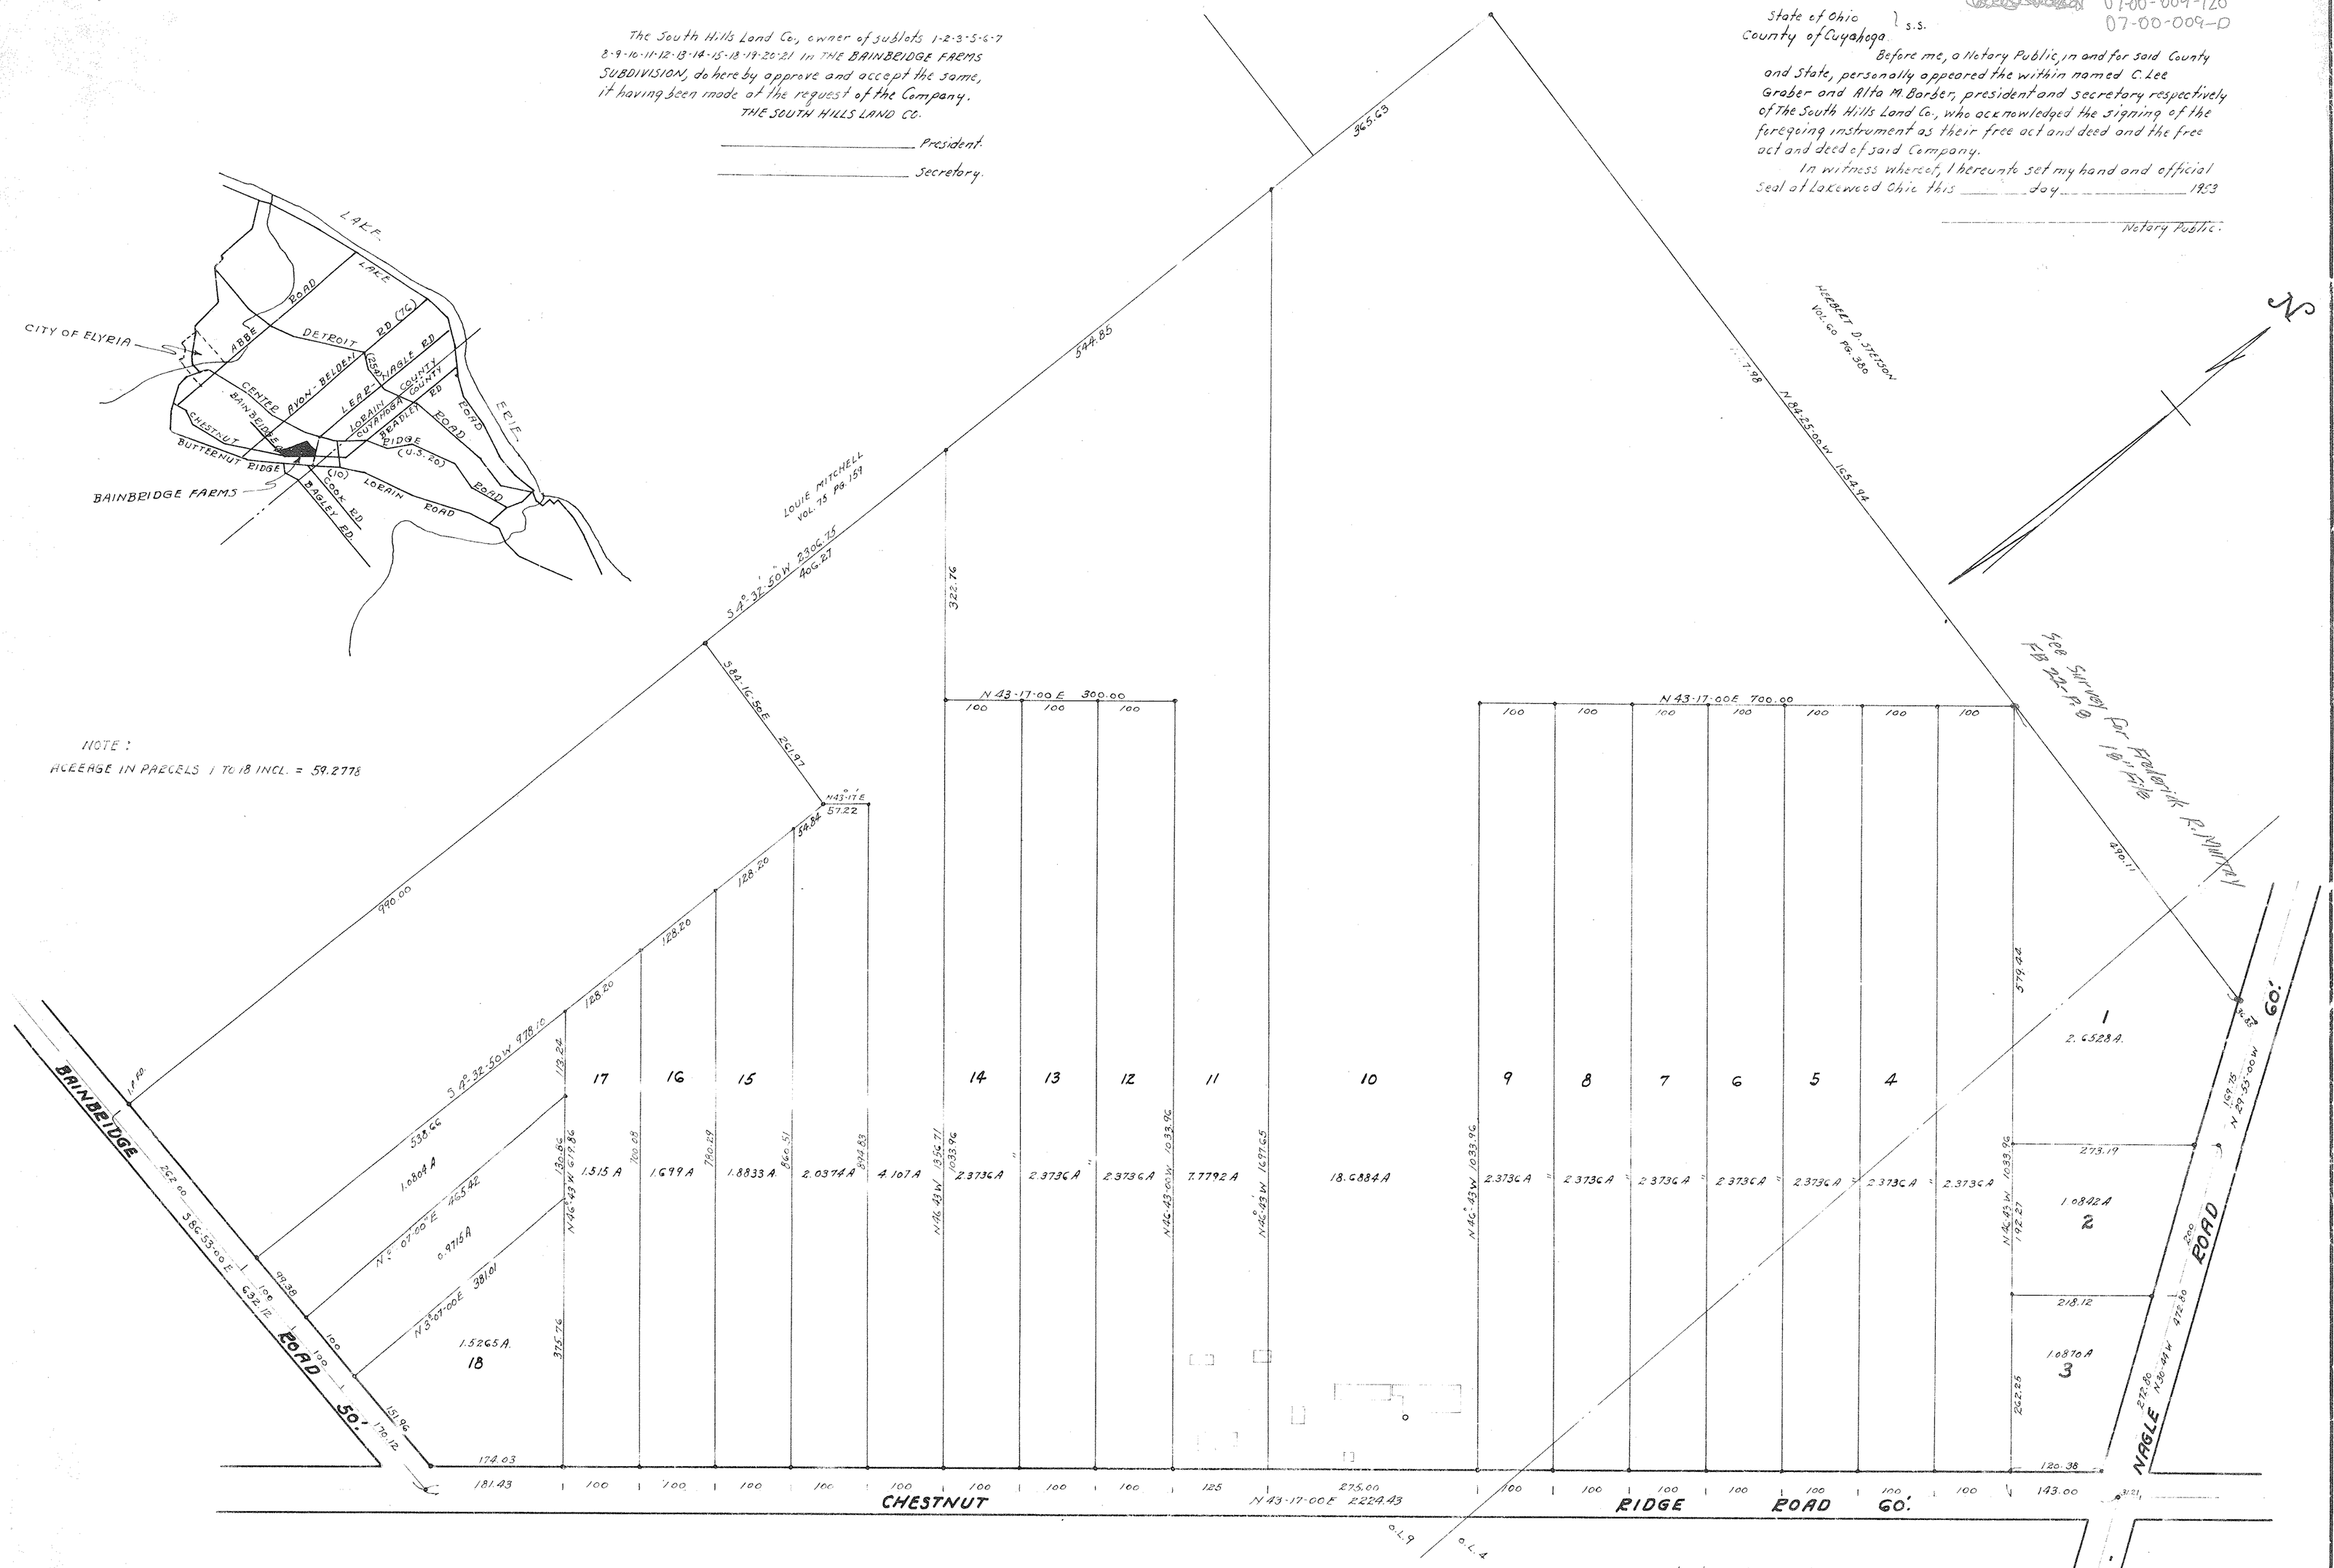

SITUATED IN THE COUNTY OF LORAIN AND STATE OF OHIO AND FURTHER KNOWN AS BEING A PART OF ORIGINAL RIDGEVILL TOWNSHIP LOTS 4 AND 9.

THE SOUTH HILLS LAND CO'S.
BAINBRIDGE FARMS.

OFFICE - 16518 DETROIT AVE.
NOV. 26-1951
SCALE 100:1

PHONE - LAKEWOOD 8180.
I.L. DEAN - SURVEYOR.
REG. NO. 1681.

Situated in the County of Lorain and State of Ohio and known as being a part of original Ridgeville Township Lot No. 4 and 9.

Monuments were found or set at all points indicated

Distances are given in feet and decimal parts thereof, distances are to CENTER OF STREETS.

All of which I certify to be correct

Irving L. Dean Surveyor
REG. No. 1681.