SURVEY SPLIT.DWG

SURVEY SPLIT MAP
OF
P.P.N. 07-00-002-102-053

SITUATED IN THE CITY OF NORTH RIDGEVILLE, COUNTY OF LORAIN AND STATE OF OHIO AND KNOWN AS BEING PART OF ORIGINAL RIDGEVILLE TOWNSHIP LOT NUMBER 2.

DIMENSIONS SHOWN HEREON ARE EXRESSED IN FEET AND DECIMAL PARTS THEREOF. BEARINGS ARE TO AN ASSUMED MERIDIAN AND ARE USED TO EXPRESS ANGLES ONLY. MONUMENTS WERE FOUND OR SET AS INDICATED HEREON, ALL OF WHICH I CERTIFY TO BE CORRECT TO THE BEST OF MY ABILITY.

Richard R. Mackay 4/9/98
RICHARD R. MACKAY

STATE OF OHIO
RICHARD ROY MACKAY
4195
REGISTERED PROFESSIONAL SURVEYOR

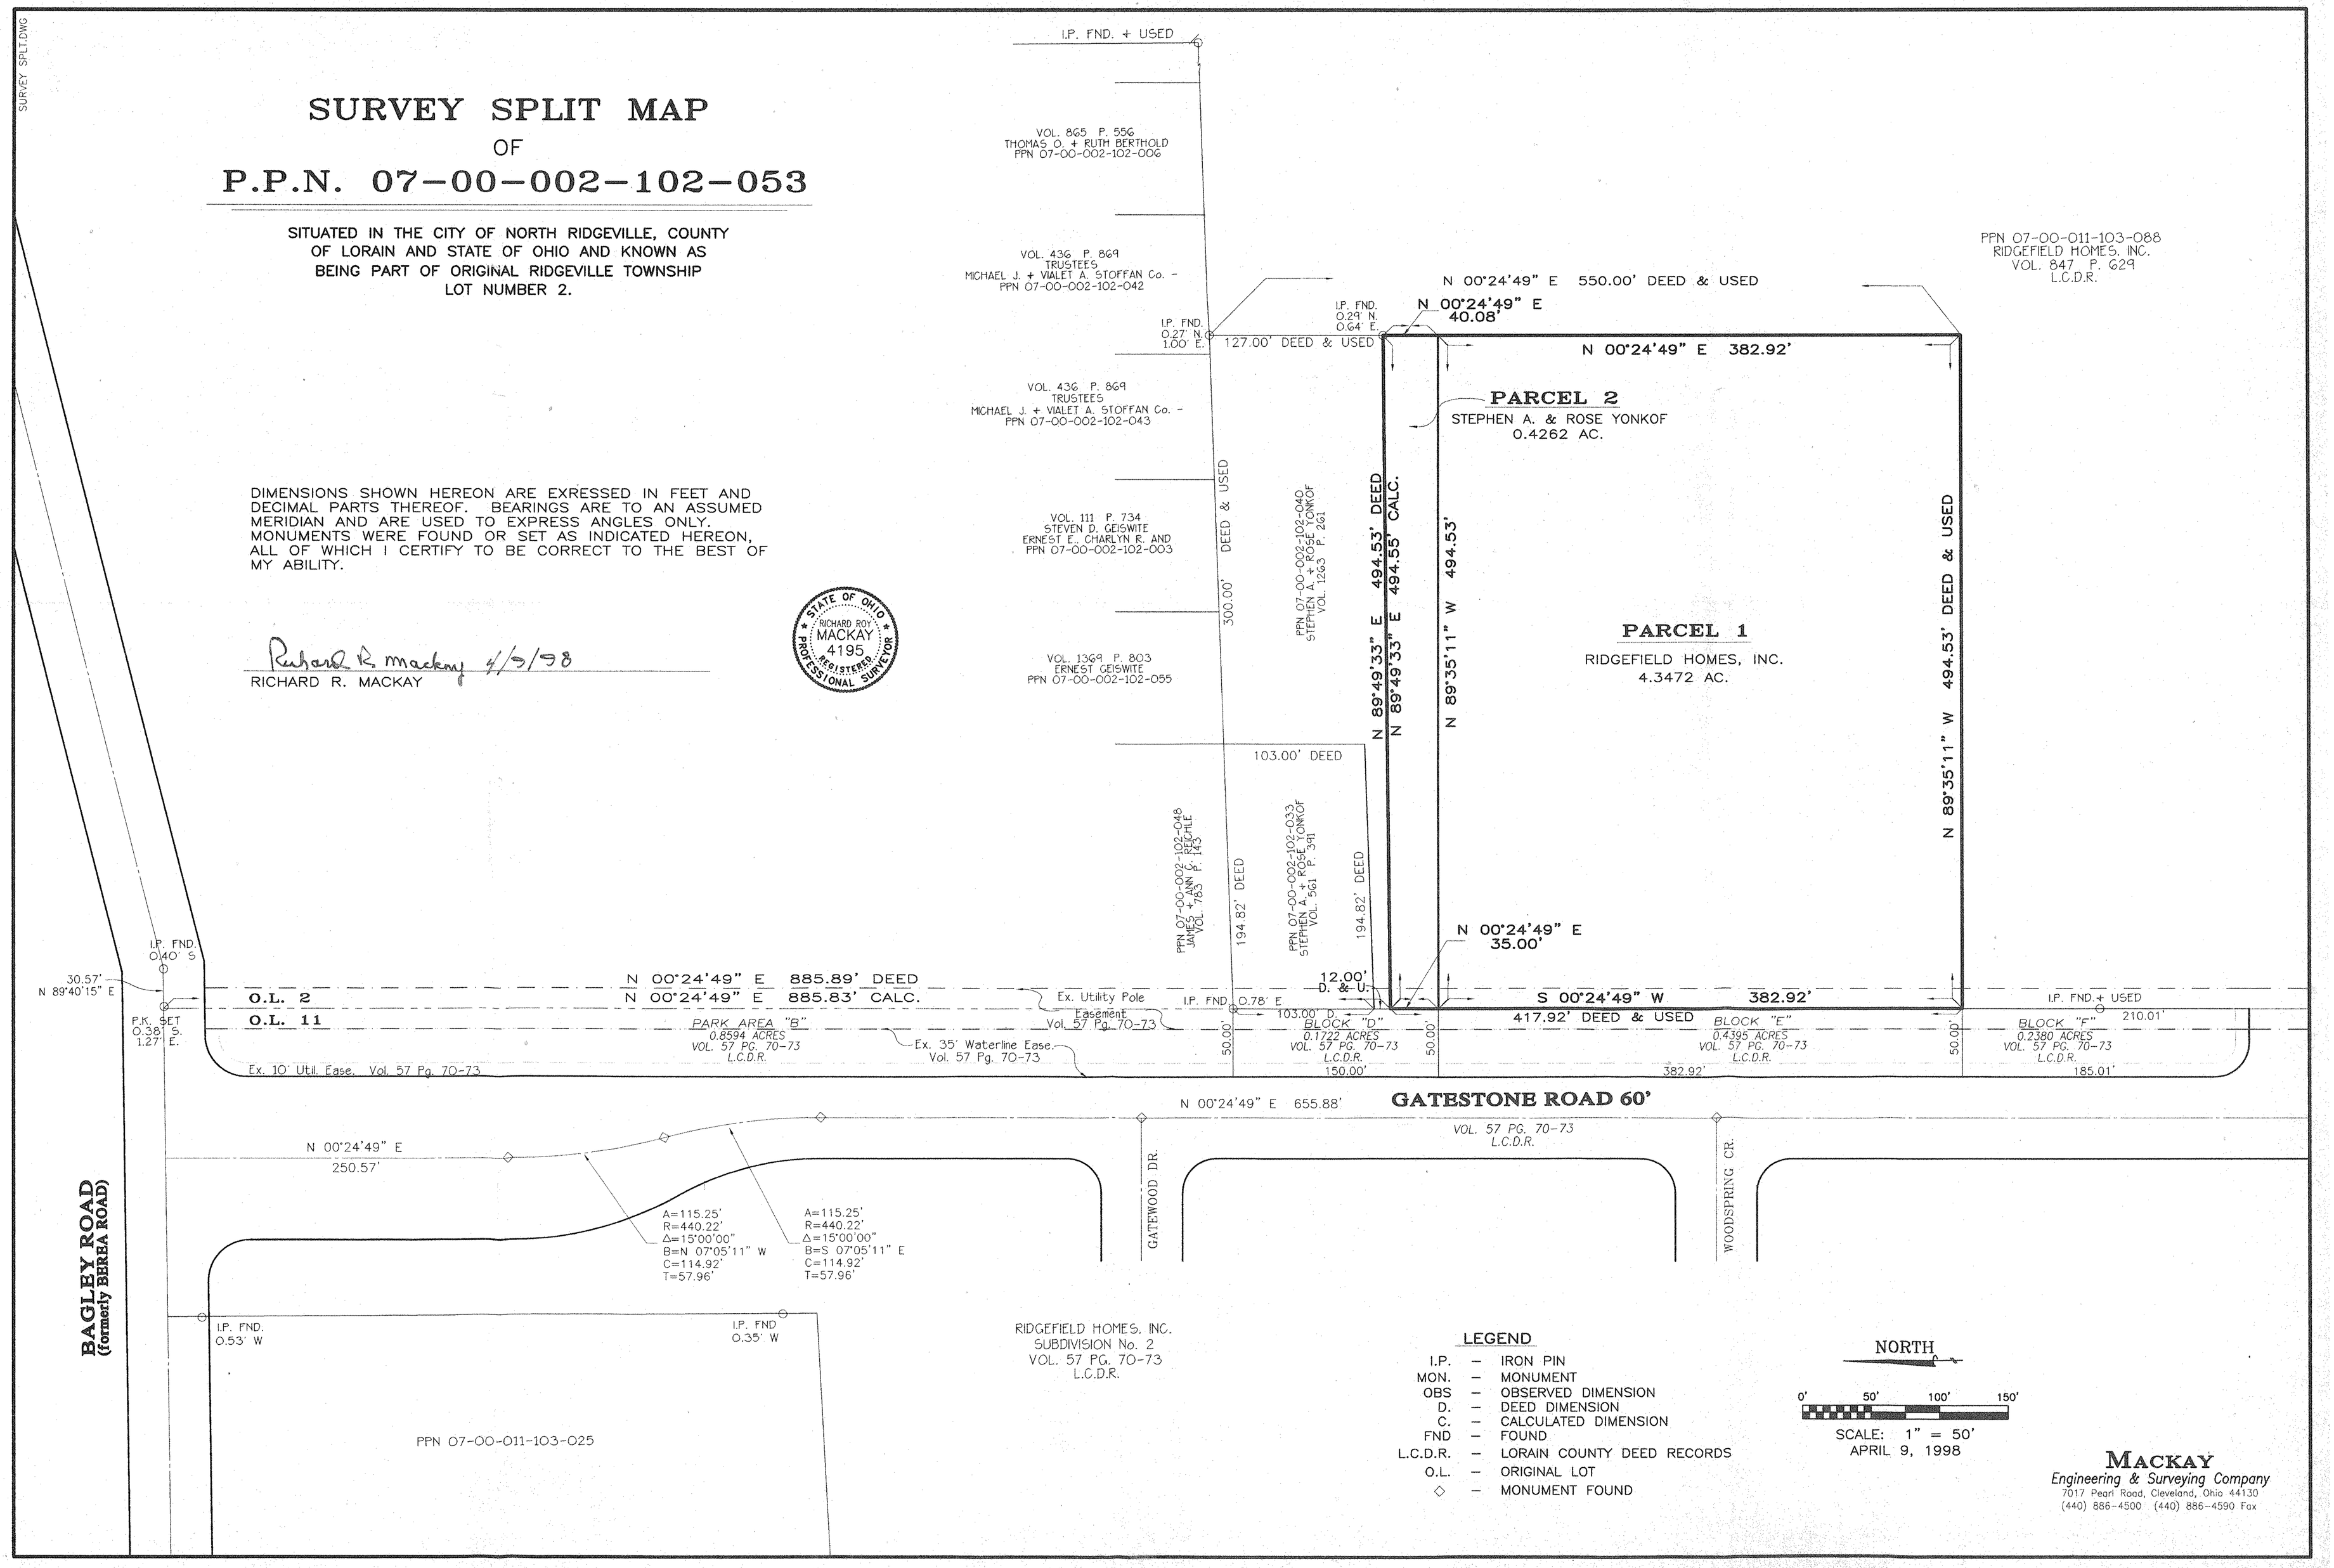

LEGEND

I.P.	–	IRON PIN
MON.	–	MONUMENT
OBS	–	OBSERVED DIMENSION
D.	–	DEED DIMENSION
C.	–	CALCULATED DIMENSION
FND	–	FOUND
L.C.D.R.	–	LORAIN COUNTY DEED RECORDS
O.L.	–	ORIGINAL LOT
◇	–	MONUMENT FOUND

MACKAY
Engineering & Surveying Company
7017 Pearl Road, Cleveland, Ohio 44130
(440) 886-4500 (440) 886-4590 Fax

Thu Apr 09 13:48:03 1998 Jet