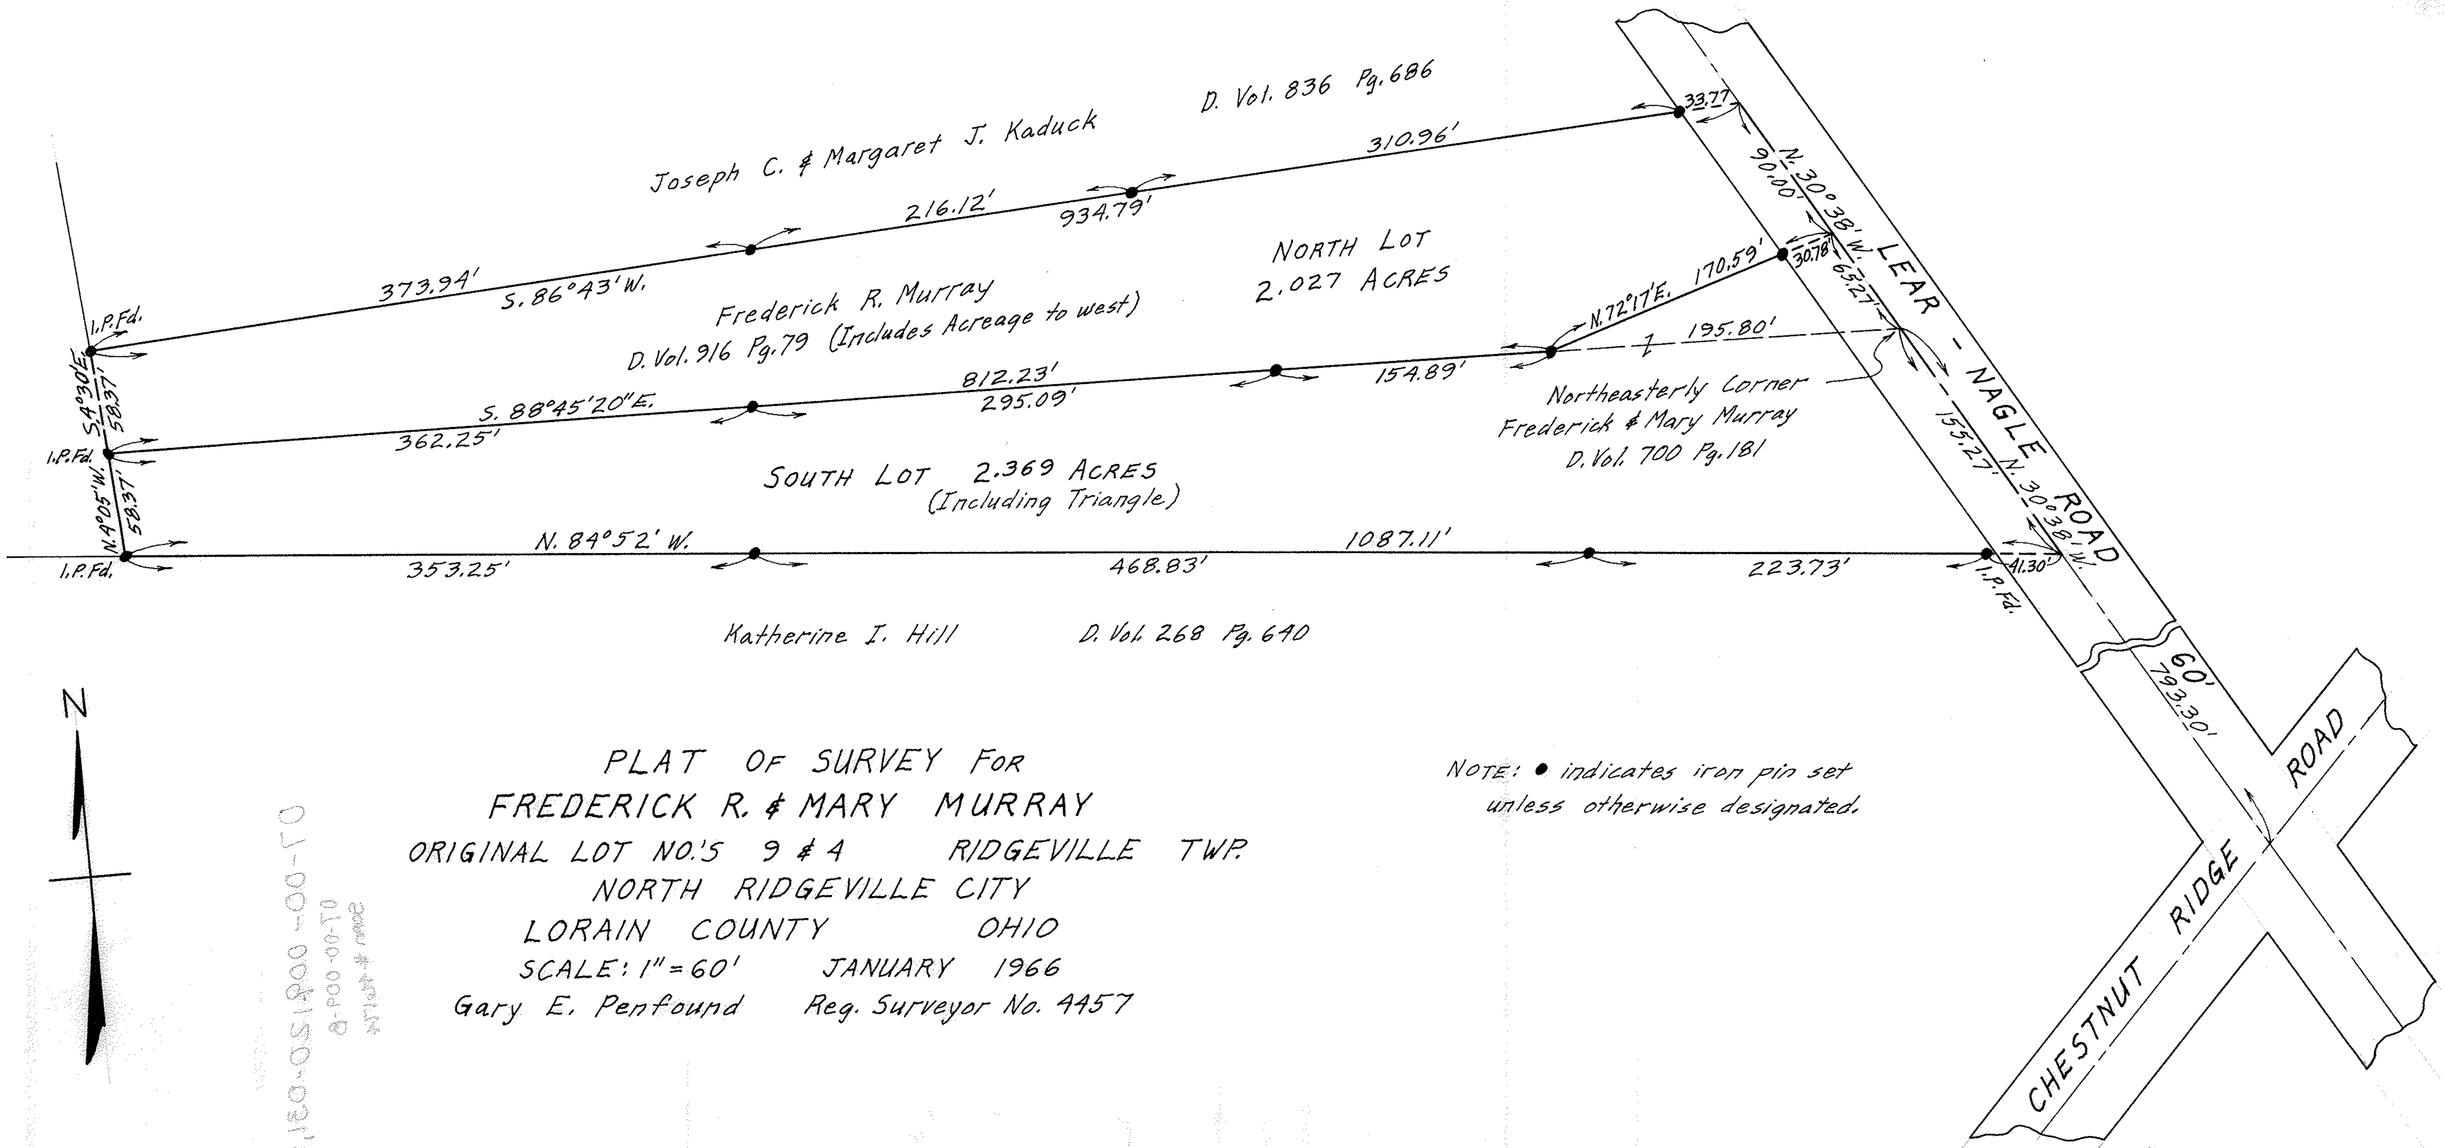

PLAT OF SURVEY FOR
FREDERICK R. & MARY MURRAY
ORIGINAL LOT NO.'S 9 & 4 RIDGEVILLE TWP.
NORTH RIDGEVILLE CITY
LORAIN COUNTY OHIO
SCALE: 1" = 60' JANUARY 1966
Gary E. Penfound Reg. Surveyor No. 4457

NOTE: • indicates iron pin set unless otherwise designated.

07-00-009
004