07-00-011-103-038-040 07-00-011-C
scan # 46179

PLAT OF SURVEY FOR
DYER N. SWEET

ORIG. LOT 11 RIDGEVILLE TWP.
NORTH RIDGEVILLE CITY
LORAIN COUNTY OHIO
SCALE: 1"=100' MAY 6, 1963
Gary E. Penfound Reg. Surveyor No. 4457

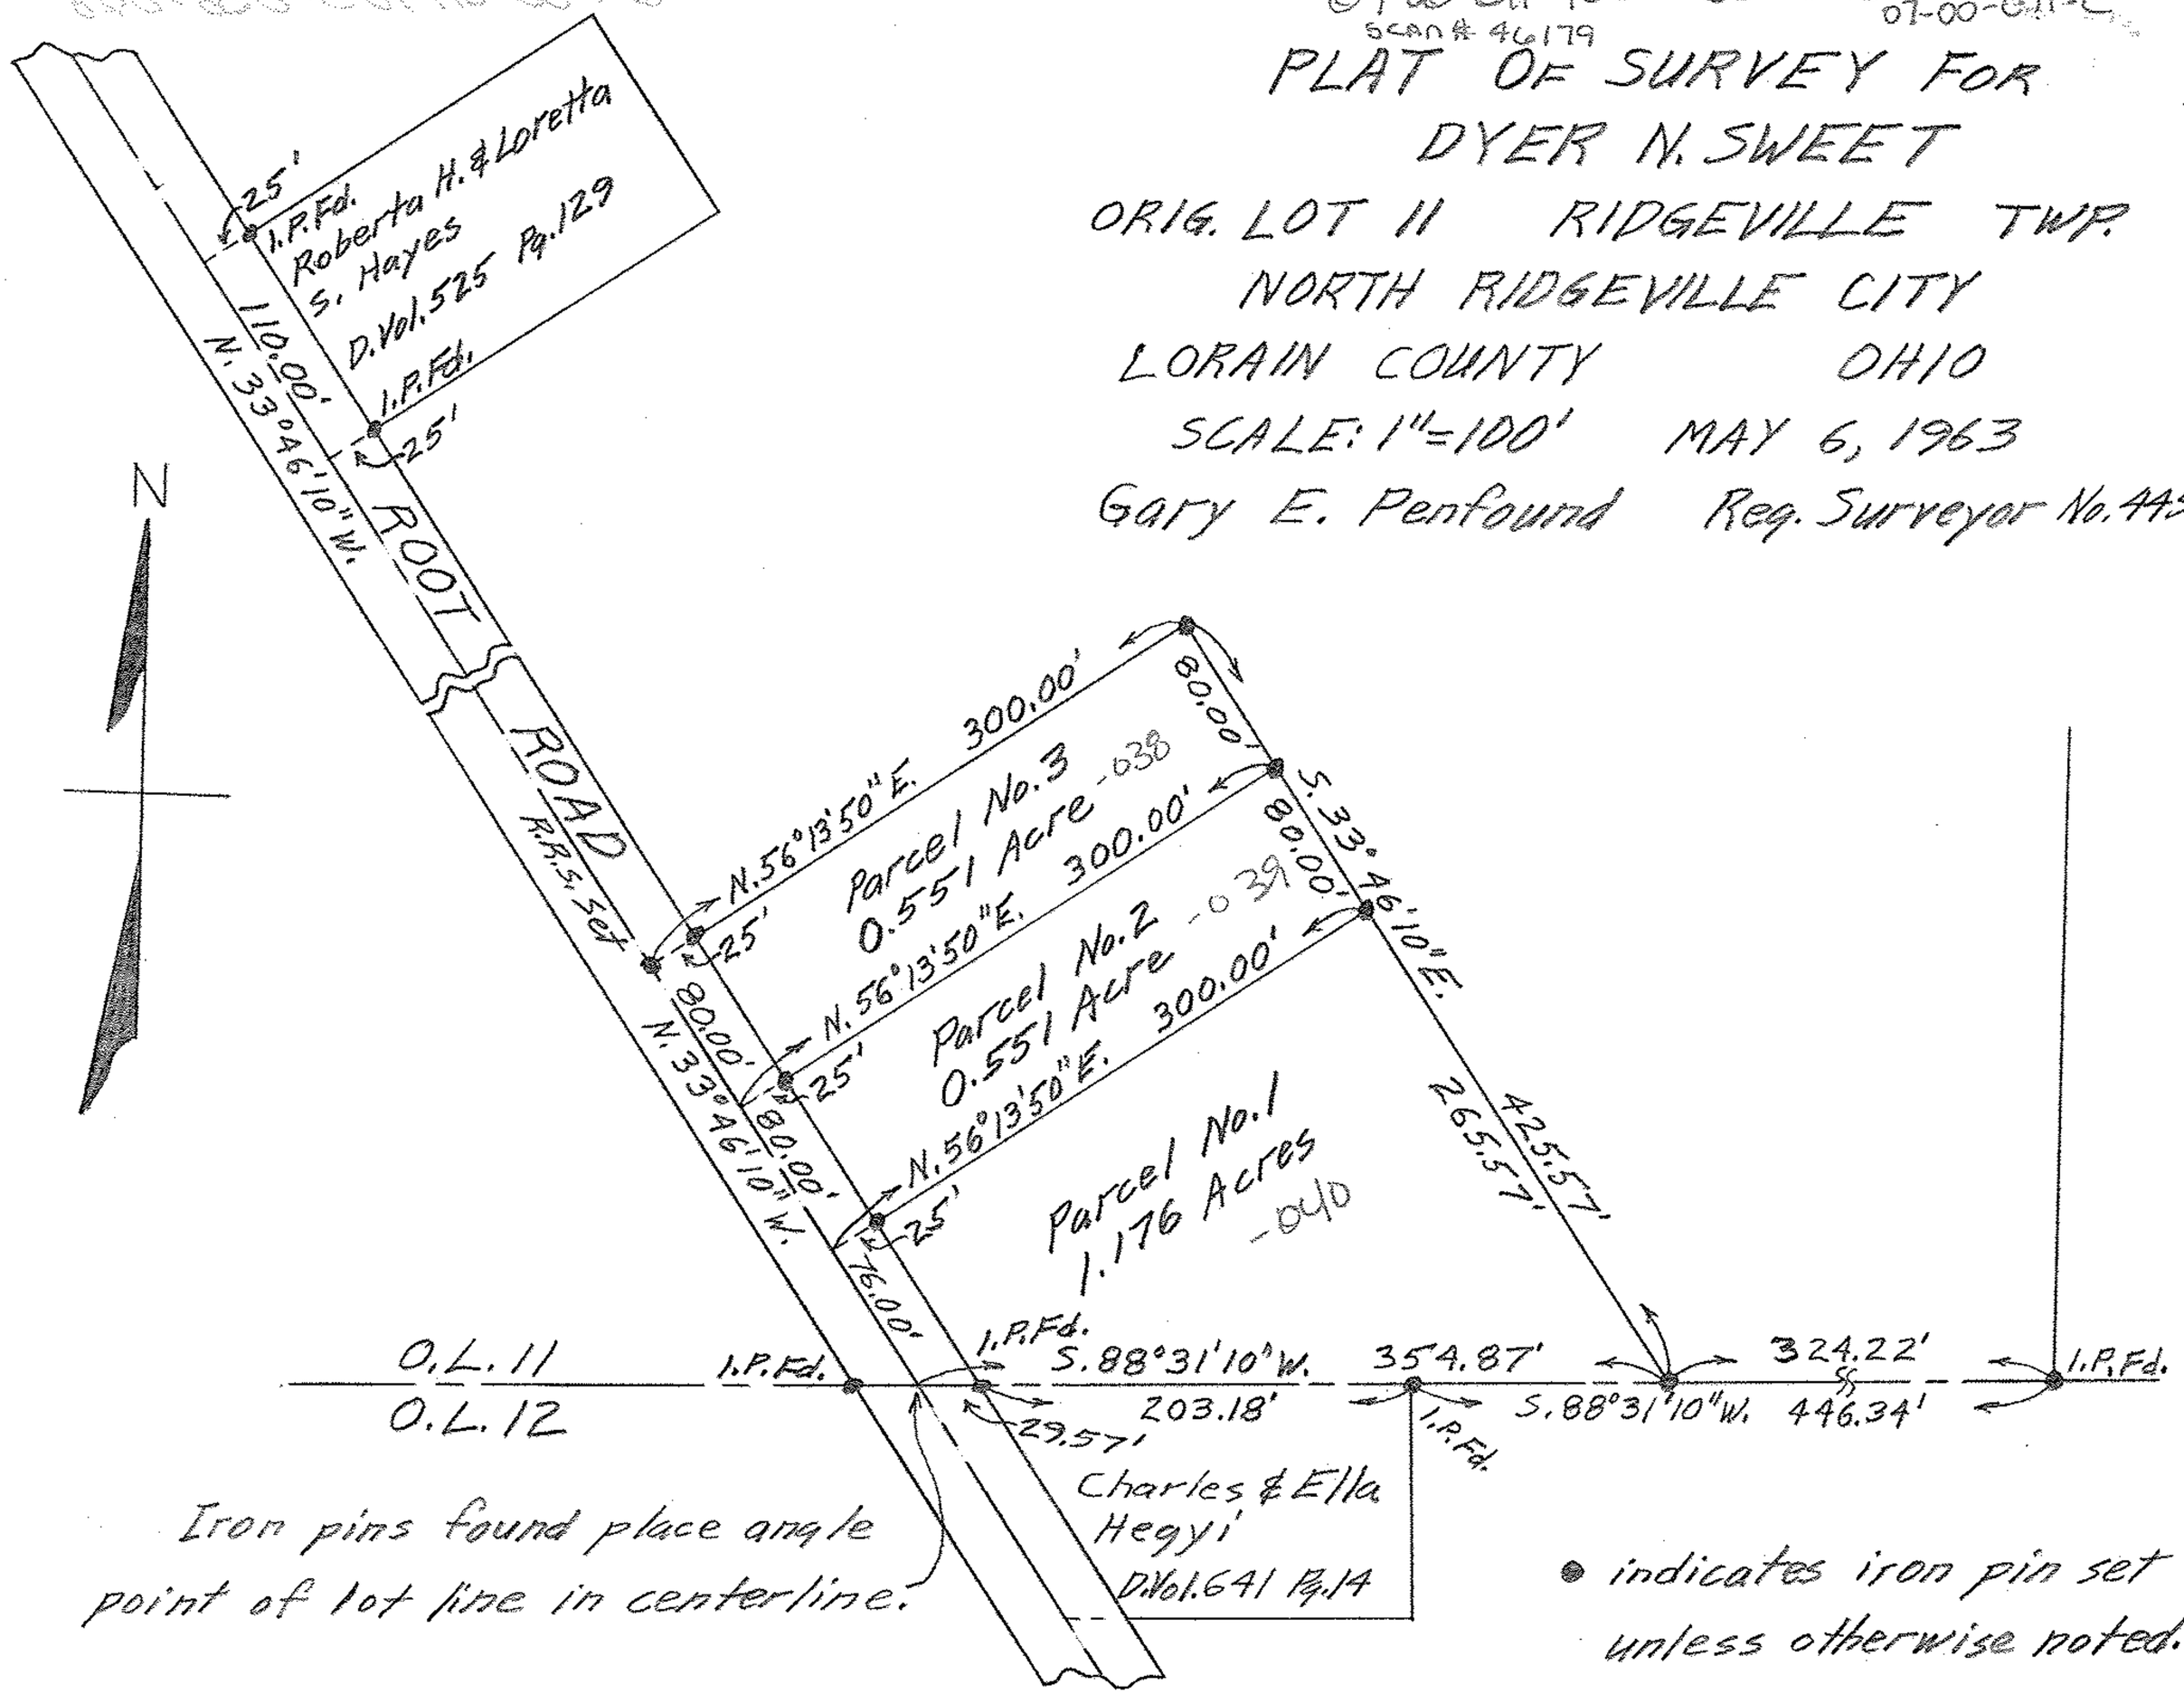

Iron pins found place angle point of lot line in centerline.

● indicates iron pin set unless otherwise noted.