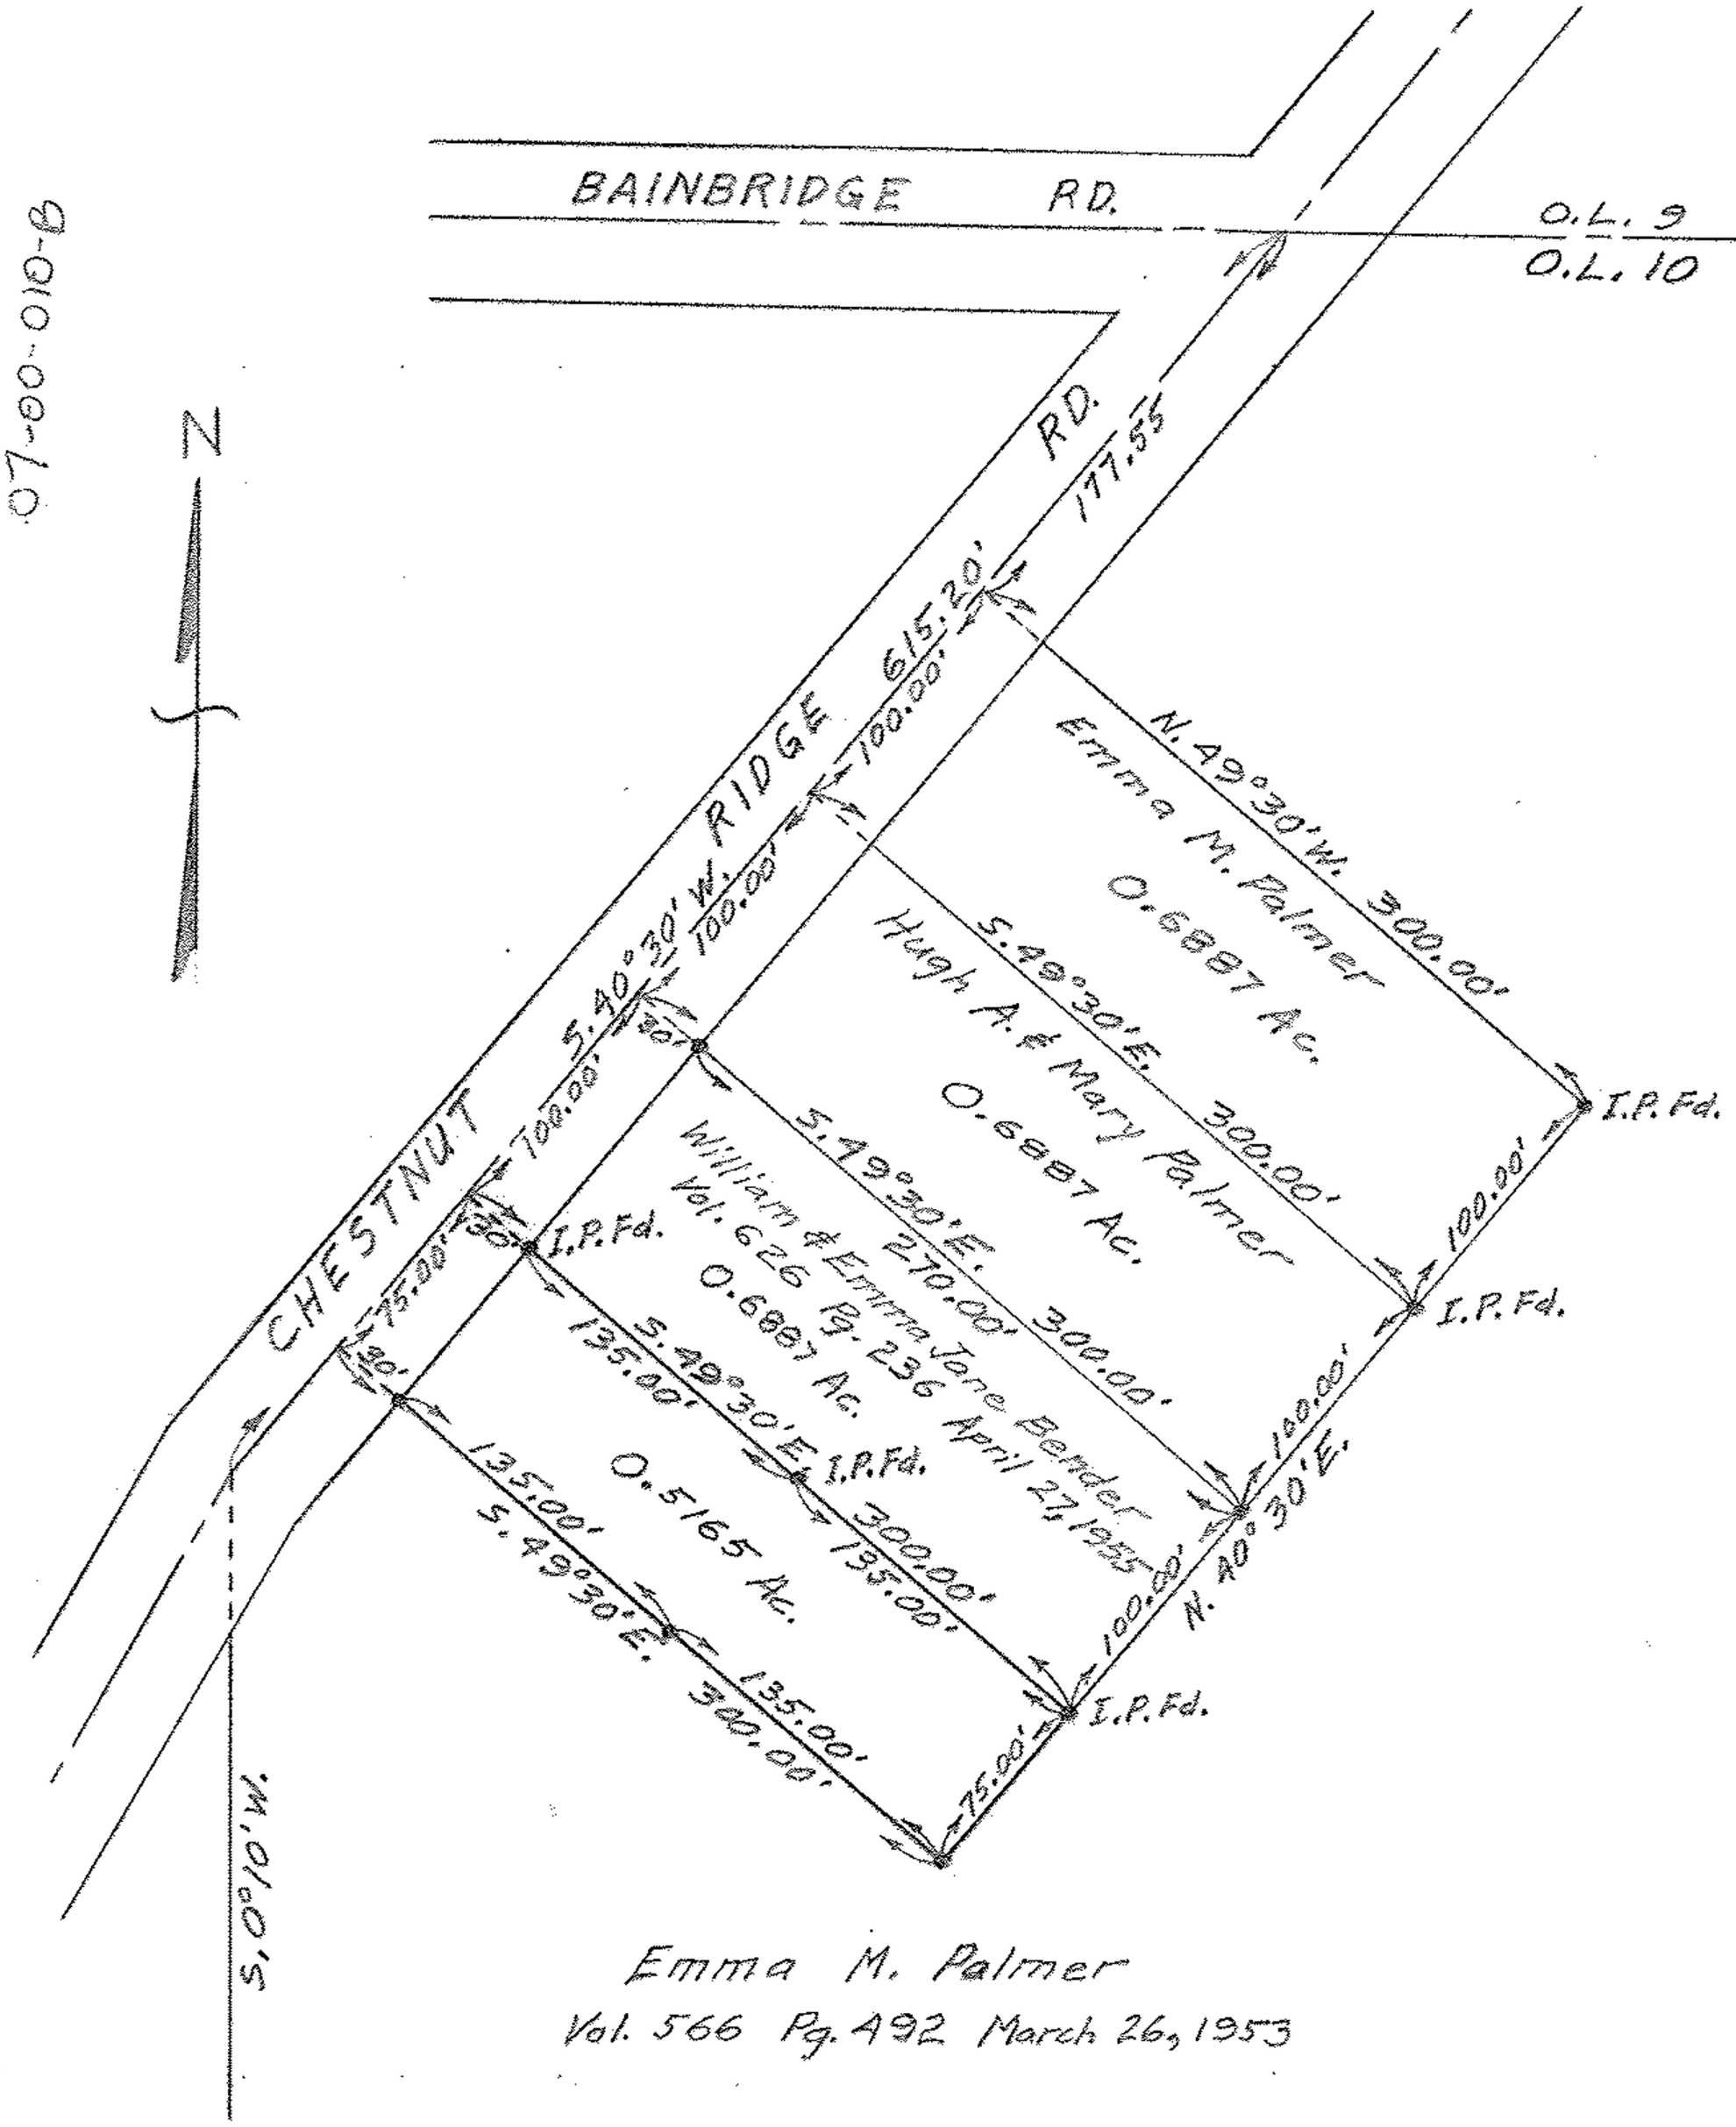

Emma M. Palmer
Vol. 566 Pg. 492 March 26, 1953

PLAT OF SURVEY FOR EMMA M. PALMER

ORIGINAL LOT 10
RIDGEVILLE TOWNSHIP
LORAIN COUNTY - OHIO

SCALE: 1" = 100' SEPTEMBER 27, 1955
C. E. Penfound Registered Surveyor

Note: Iron pins found or set shown thus: ●