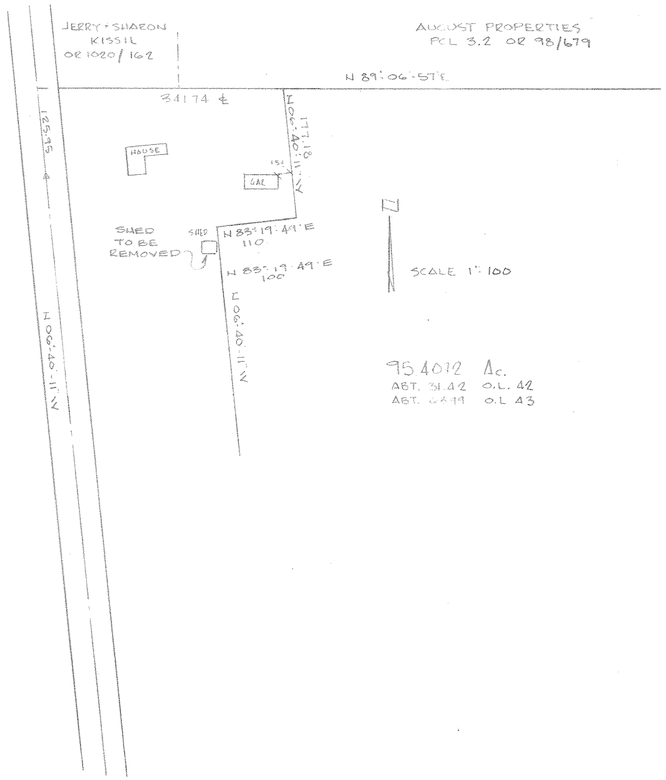

07-00-042-000-006

PREPARED FOR
FJD PROPERTIES
37000 CENTER RIDGE RD.
N. RIDGEVILLE, OH.

PREPARED BY
HAPONEK & ASSOC
ENGINEERS & SURVEYORS
N. RIDGEVILLE, OH.

SURVEY

OF PART OF

RIDGEVILLE TWP LOTS 42 & 43

CITY OF N. RIDGEVILLE COUNTY OF LORAIN

STATE OF OHIO

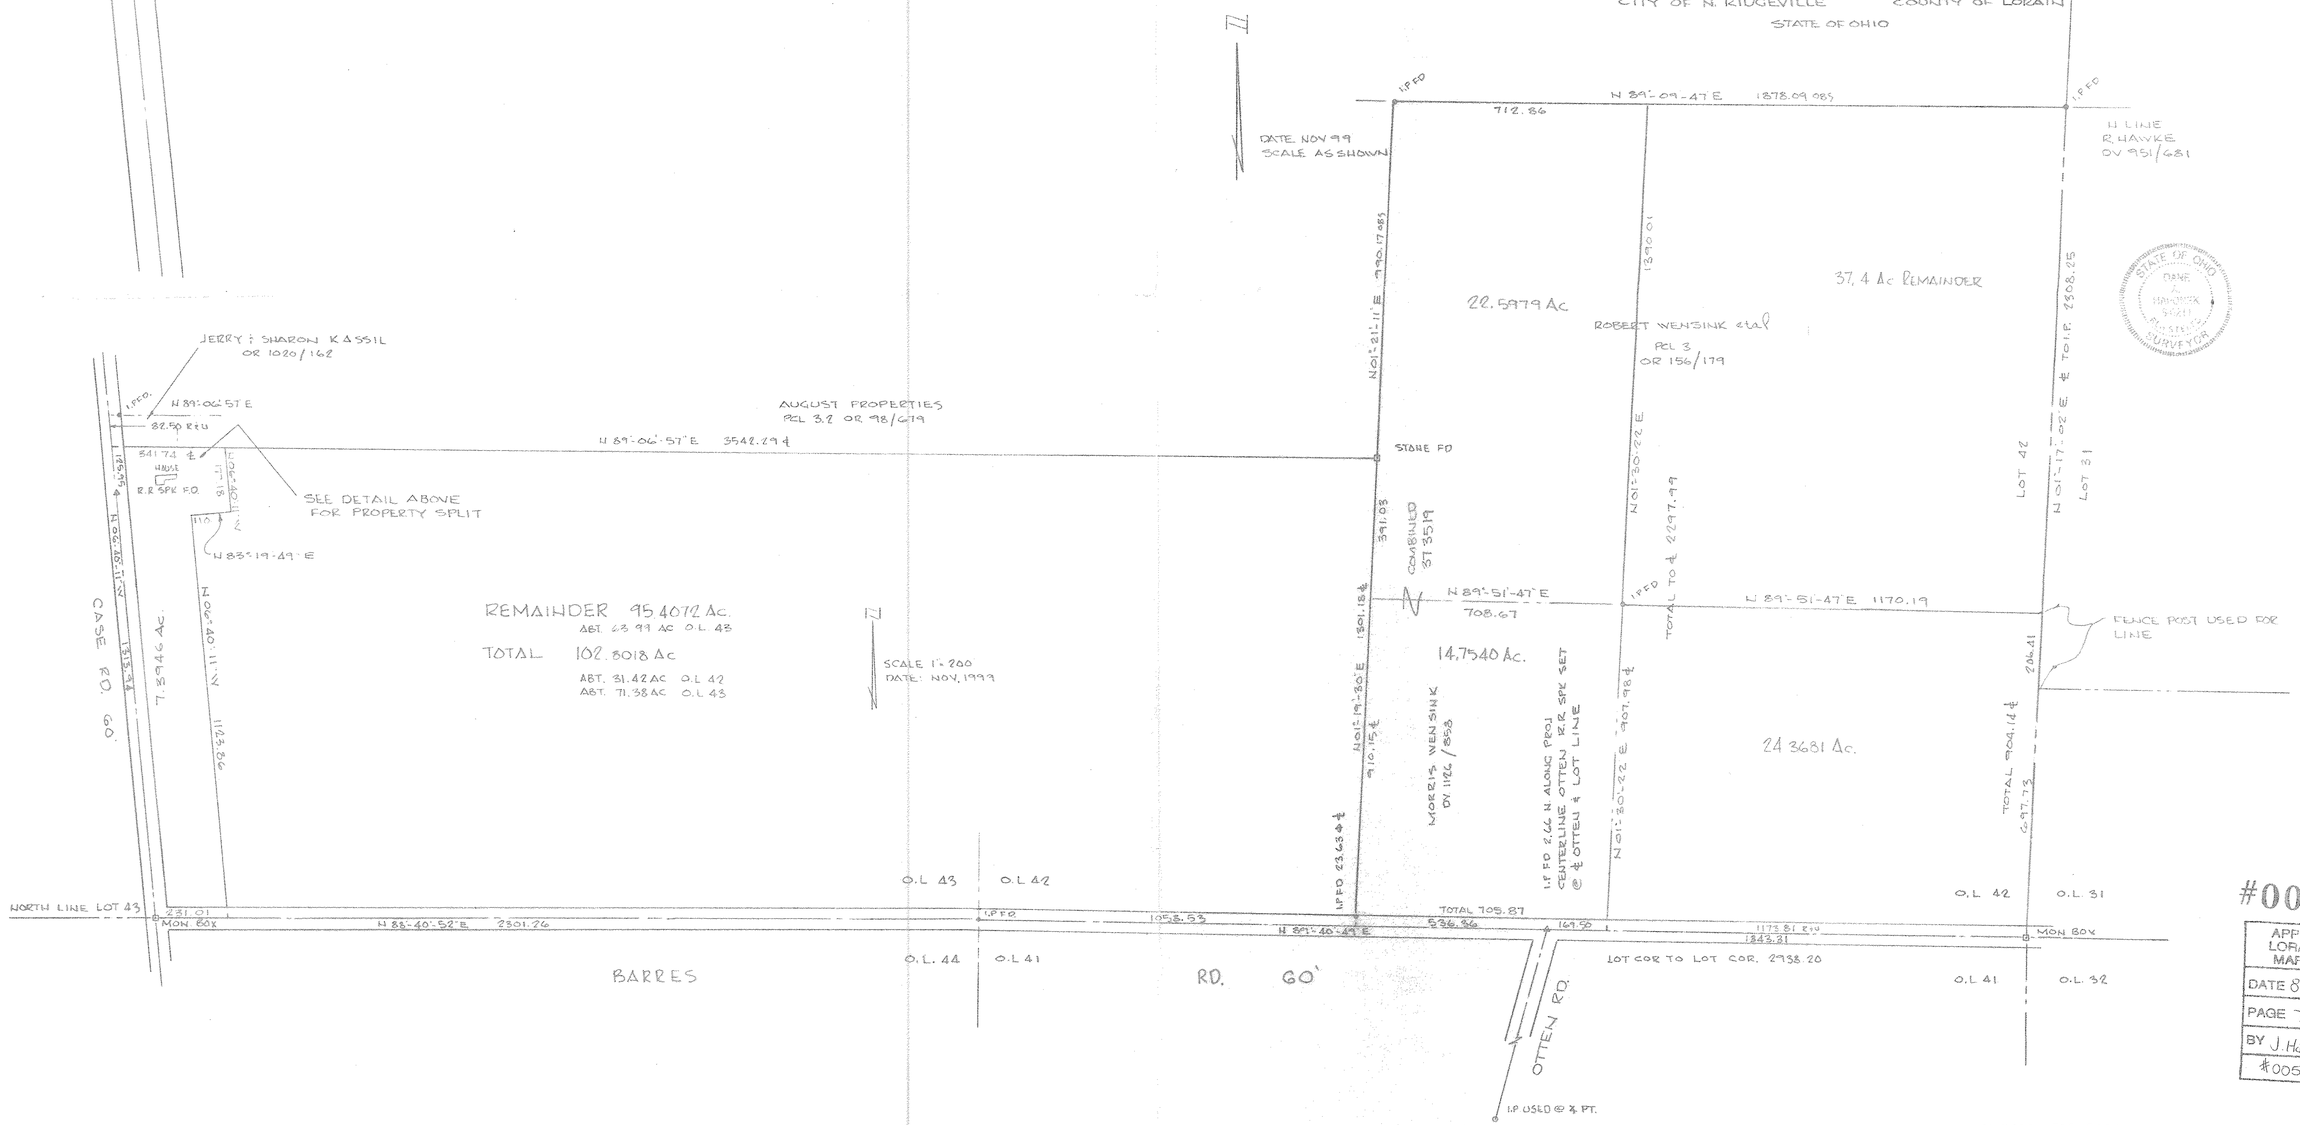

#00551

APPROVED LORAIN CO. MAP DEPT
DATE 8-29-00
PAGE 7-A
BY J. Hatfield
#00551

REVISED FEB 2000
REVISED DEC 3, 1999 / SPLIT

99-18