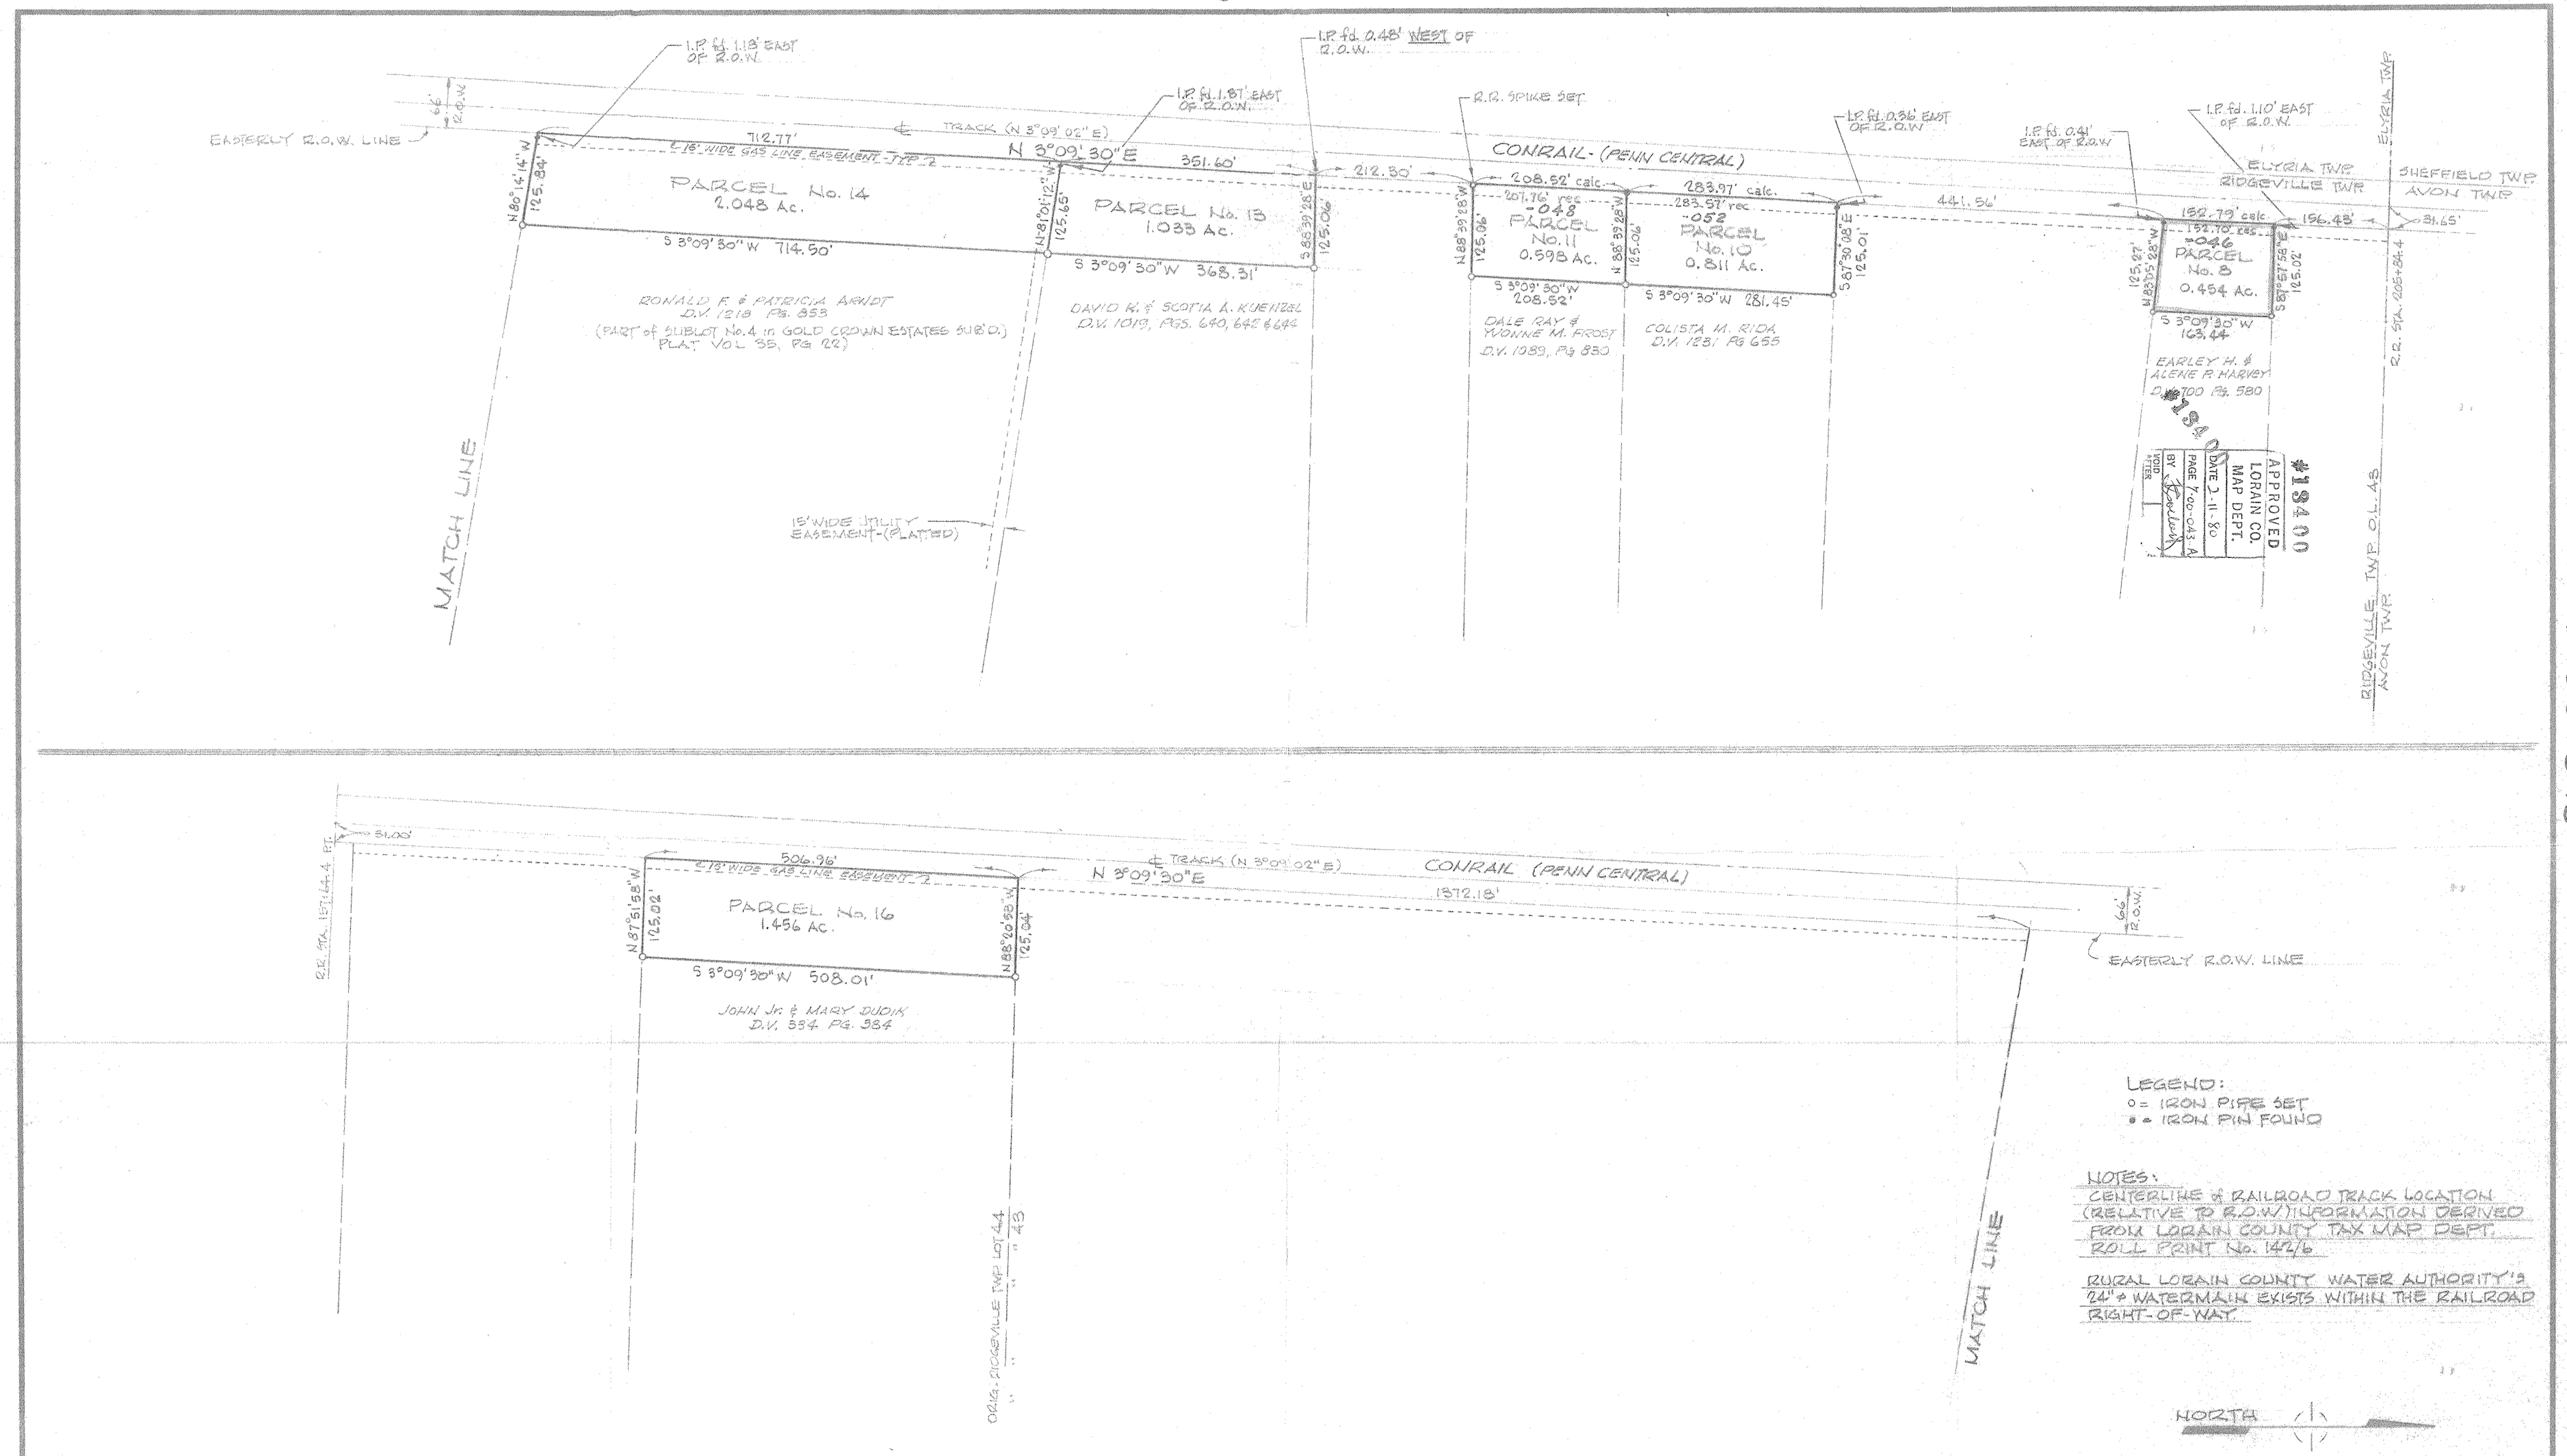

LEGEND:
o = IRON PIPE SET
• = IRON PIN FOUND

NOTES:
CENTERLINE of RAILROAD TRACK LOCATION (RELATIVE TO R.O.W.) INFORMATION DERIVED FROM LORAIN COUNTY TAX MAP DEPT. ROLL PRINT No. 1426

RURAL LORAIN COUNTY WATER AUTHORITY'S 24" ø WATERMAIN EXISTS WITHIN THE RAILROAD RIGHT-OF-WAY.

NORTH

MAP of SURVEY

PREPARED FOR OHIO EDISON COMPANY

PARTS of ORIGINAL RIDGEVILLE TOWNSHIP LOT Nos. 43 & 44
CITY of NORTH RIDGEVILLE, LORAIN COUNTY, OHIO

McGLINCHY AND ASSOCIATES
PROFESSIONAL ENGINEERS AND SURVEYORS
538 WEST BROAD ST. ELYRIA, OHIO

SCALE: 1" = 100' DRAWN BY: B. THOMAS
DATE: JAN. 1980 JOB NO: 796025

7-00-043

7-00-043