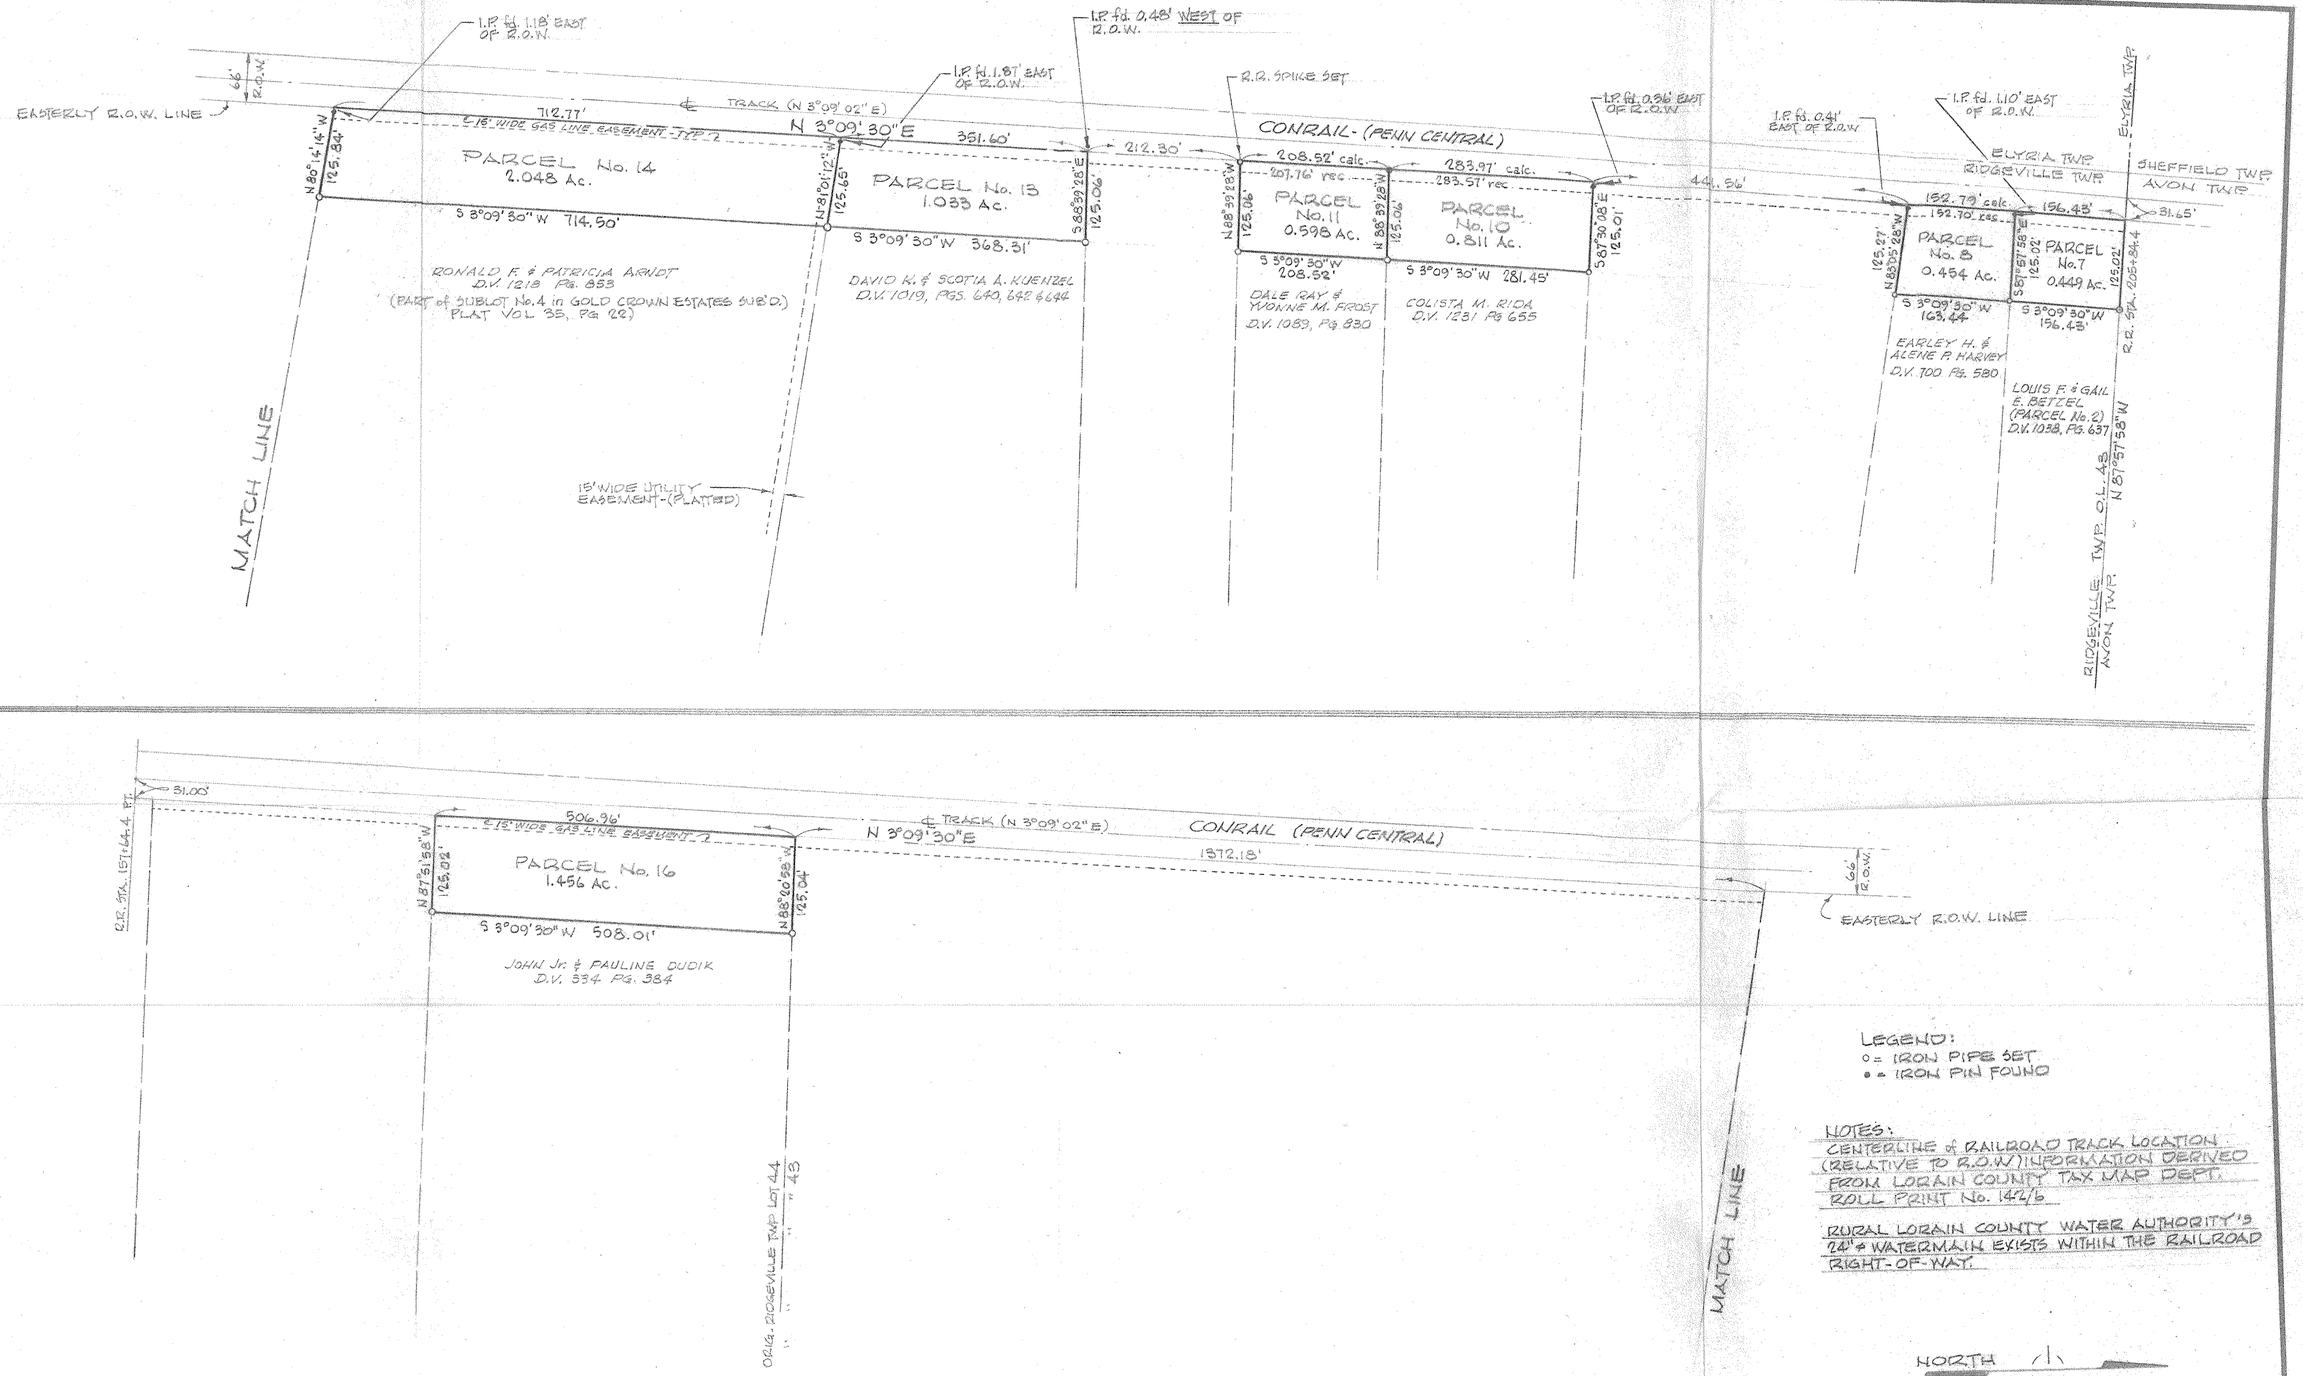

LEGEND:
○ = IRON PIPE SET
● = IRON PIN FOUND

NOTES:
CENTERLINE of RAILROAD TRACK LOCATION (RELATIVE TO R.O.W.) INFORMATION DERIVED FROM LORAIN COUNTY TAX MAP DEPT. ROLL PRINT No. 142/6

RURAL LORAIN COUNTY WATER AUTHORITY'S 24" ø WATERMAIN EXISTS WITHIN THE RAILROAD RIGHT-OF-WAY.

MAP of SURVEY

PREPARED FOR OHIO EDISON COMPANY

PARTS of ORIGINAL RIDGEVILLE TOWNSHIP LOT Nos. 43 & 44
CITY of NORTH RIDGEVILLE, LORAIN COUNTY OHIO

McGLINCHY AND ASSOCIATES
PROFESSIONAL ENGINEERS AND SURVEYORS
538 WEST BROAD ST. ELYRIA, OHIO

SCALE: 1" = 100' DRAWN BY: B. THOMAS
DATE: JAN. 1980 JOB NO: 796025
REV. 7-25-80 - ADDED PARCEL # 7