7-00-045-D

#15712

07-00-045-110
058

Scan # 46299

#15712
APPROVED
LORAIN CO.
MAP DEPT.
DATE 7.25.84
PAGE 7.00.045. D
BY T. McNair
VOID

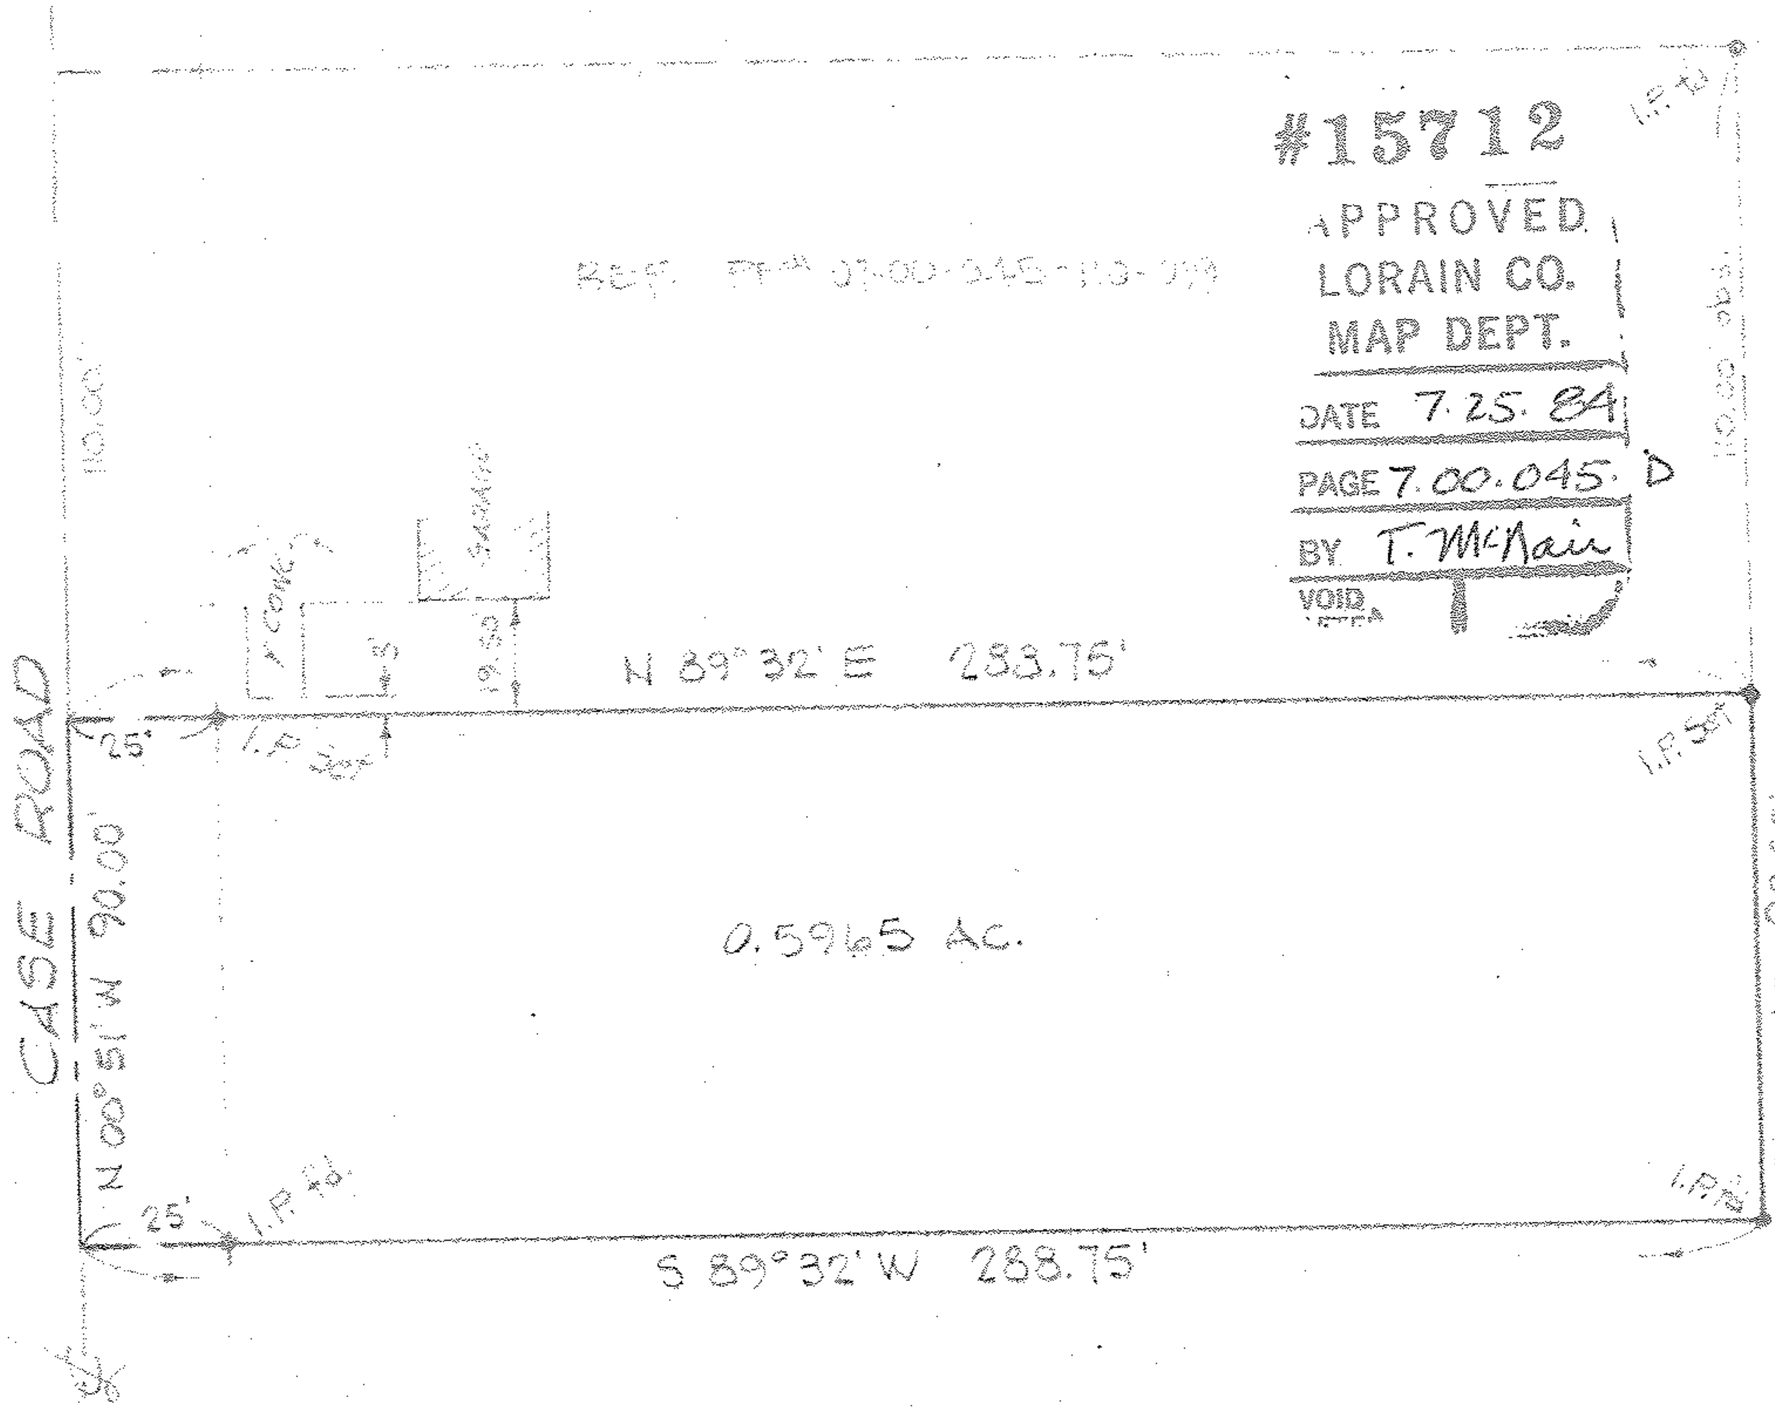

NORTH

SCALE: 1"=40'

STATE OF OHIO
LAWRENCE
V.
McGLINCHY
4970
REGISTERED
SURVEYOR

MAP of SURVEY and
PROPOSED PARCEL SPLIT

PREPARED FOR ROBERT K. JOHNSTON
PART of ORIGINAL RIDGEVILLE TWP. LOT 45
CITY of NORTH RIDGEVILLE, LORAIN Co., OHIO

McGLINCHY & ASSOCIATES INC.
PROFESSIONAL ENGINEER & SURVEYORS
ELYRIA OHIO
APRIL, 1979 #795122