7-00-046-D

#11572

APPROVED
LORAIN CO.
MAP DEPT.
DATE 4/19/78
PAGE 7-00-046-D
BY T McNair
VOID AFTER 11572

MAP OF SURVEY MADE FOR AND AT THE INSTANCE OF BRUNSWICK CORPORATION

PART OF ORIGINAL RIDGEVILLE TOWNSHIP LOT NO. 46
NOW IN THE CITY OF NORTH RIDGEVILLE
LORAIN COUNTY, OHIO

SCALE 1" = 30' ORDER NO. 610 No. 718 JUNE, 1977 FEB., 1978 (A & B SPLIT)

DONALD G. BOHNING & ASSOCIATES, INC.
CIVIL ENGINEERING & SURVEYING

DISTANCES ARE GIVEN IN FEET AND DECIMAL PARTS THEREOF. COURSES ARE GIVEN TO AN ASSUMED MERIDIAN AND ARE USED TO INDICATE ANGLES ONLY.
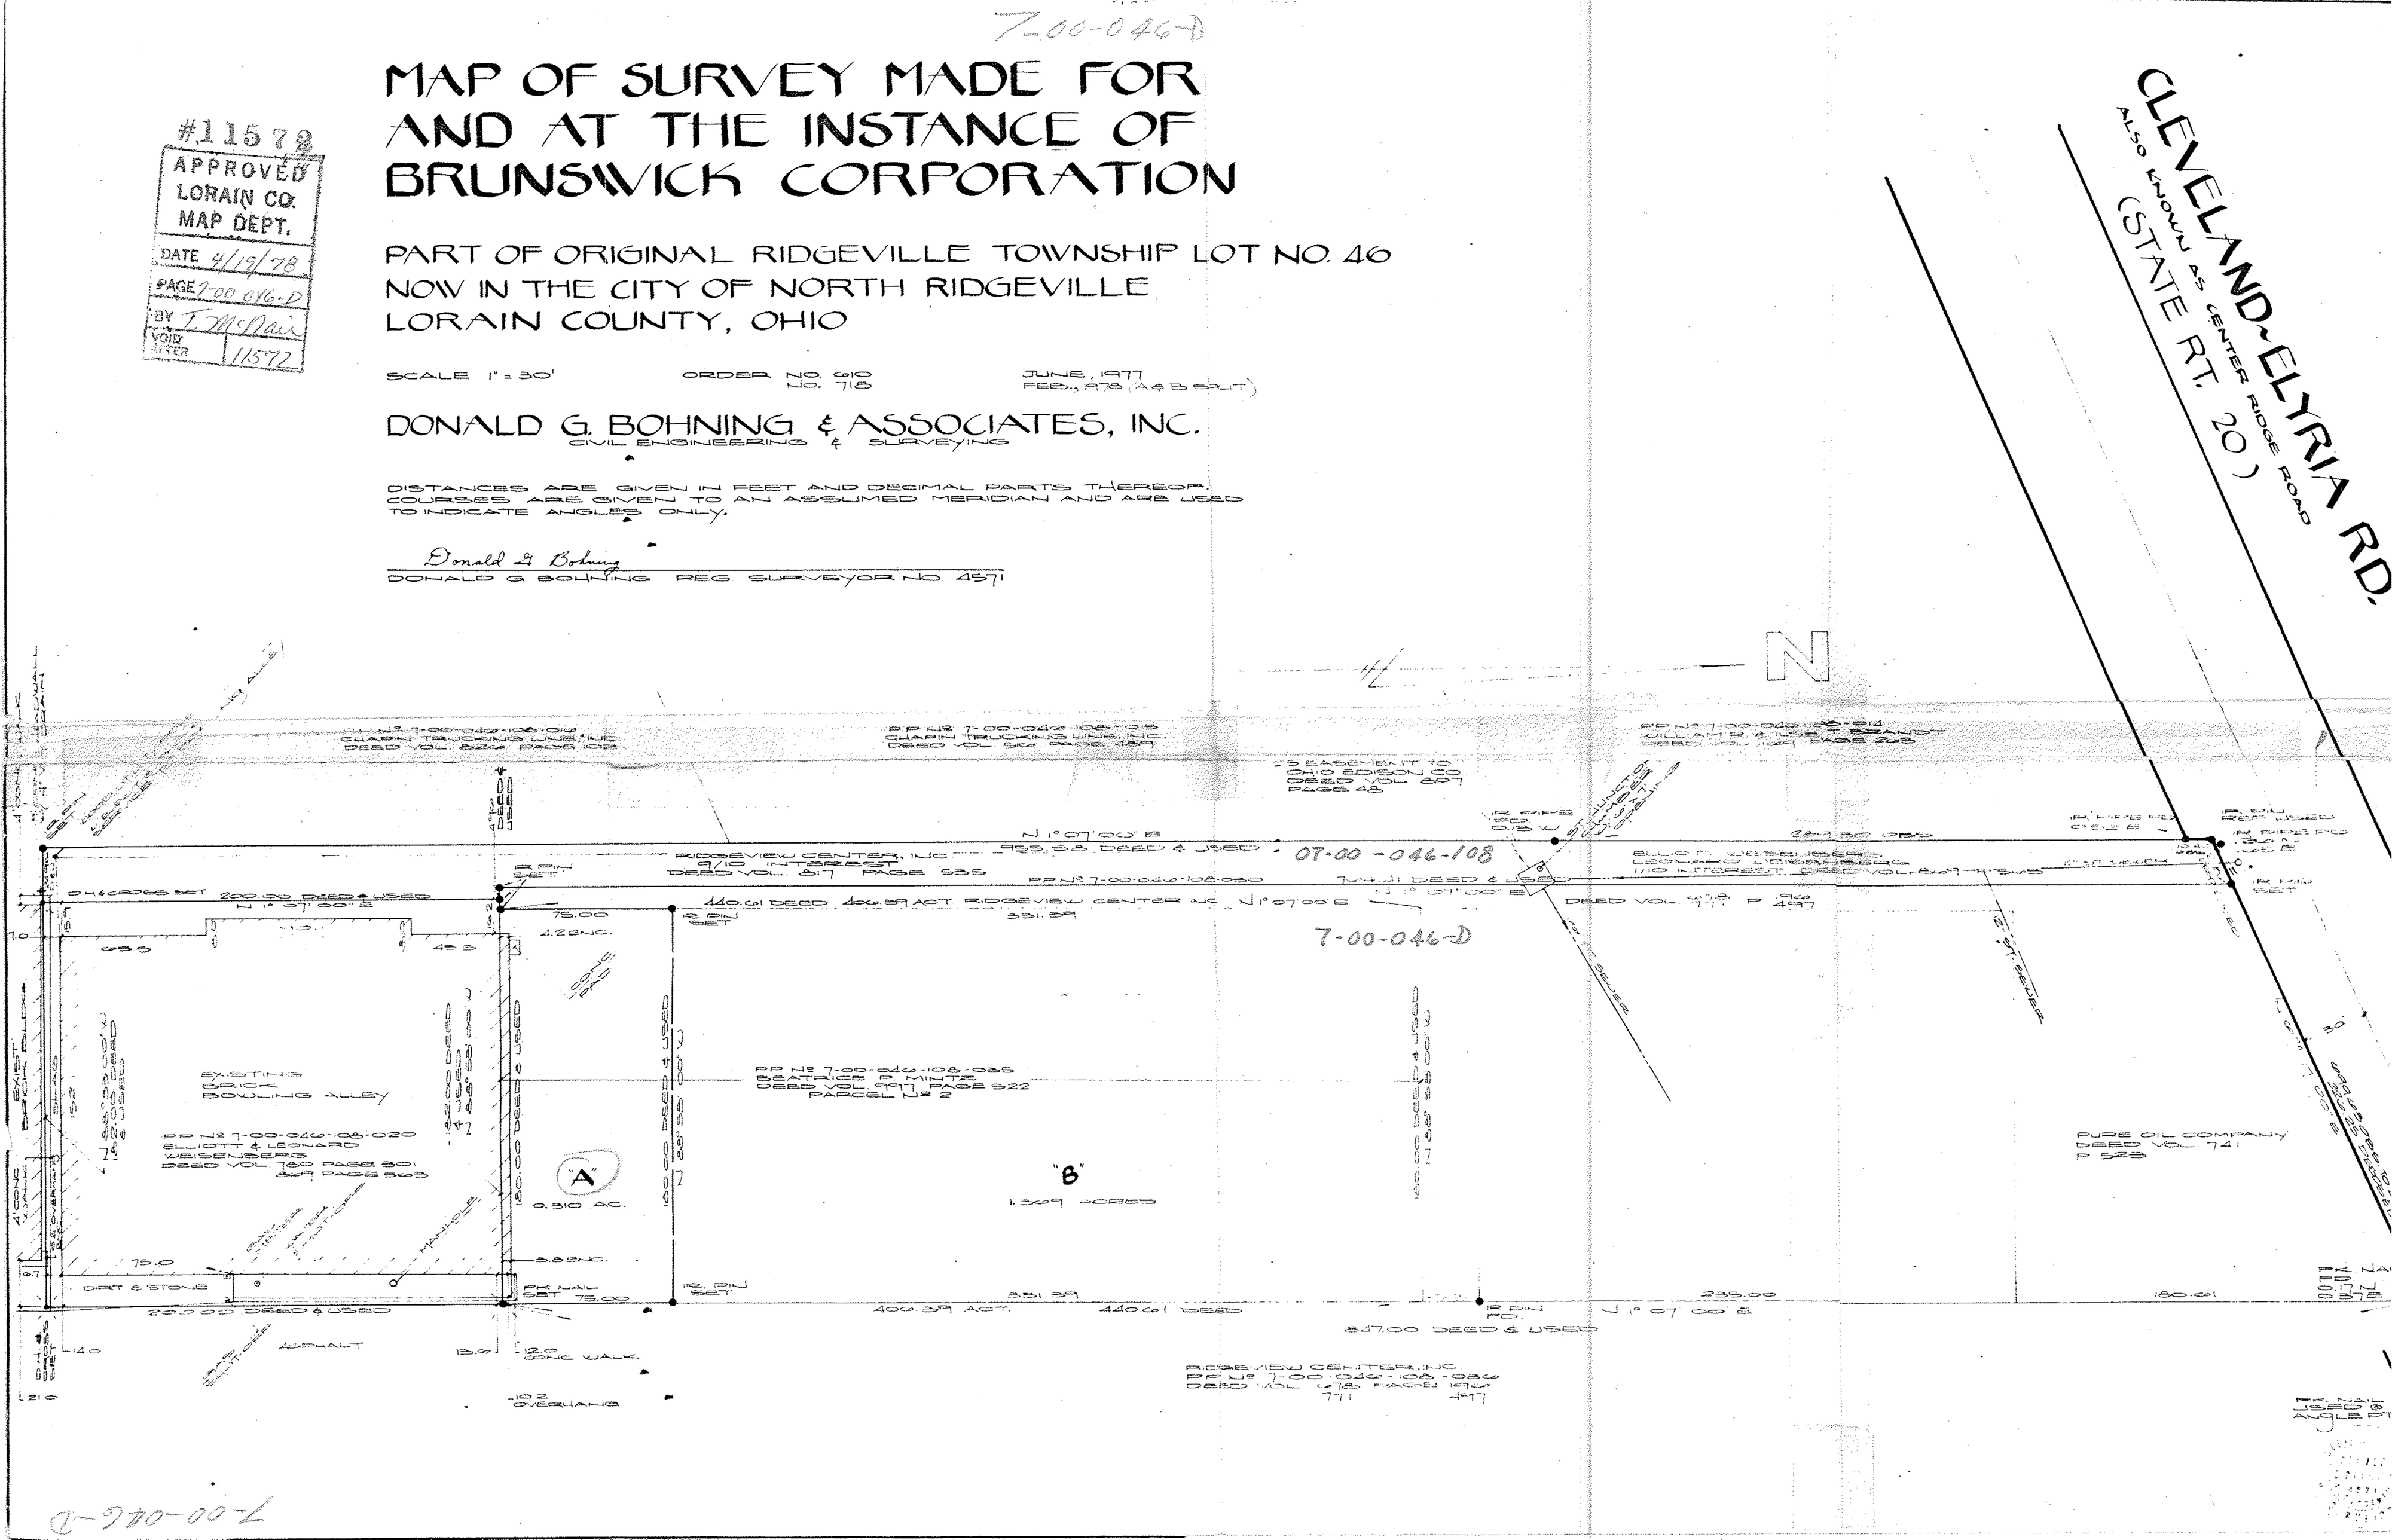
Donald G. Bohning
DONALD G. BOHNING REG. SURVEYOR NO. 4571