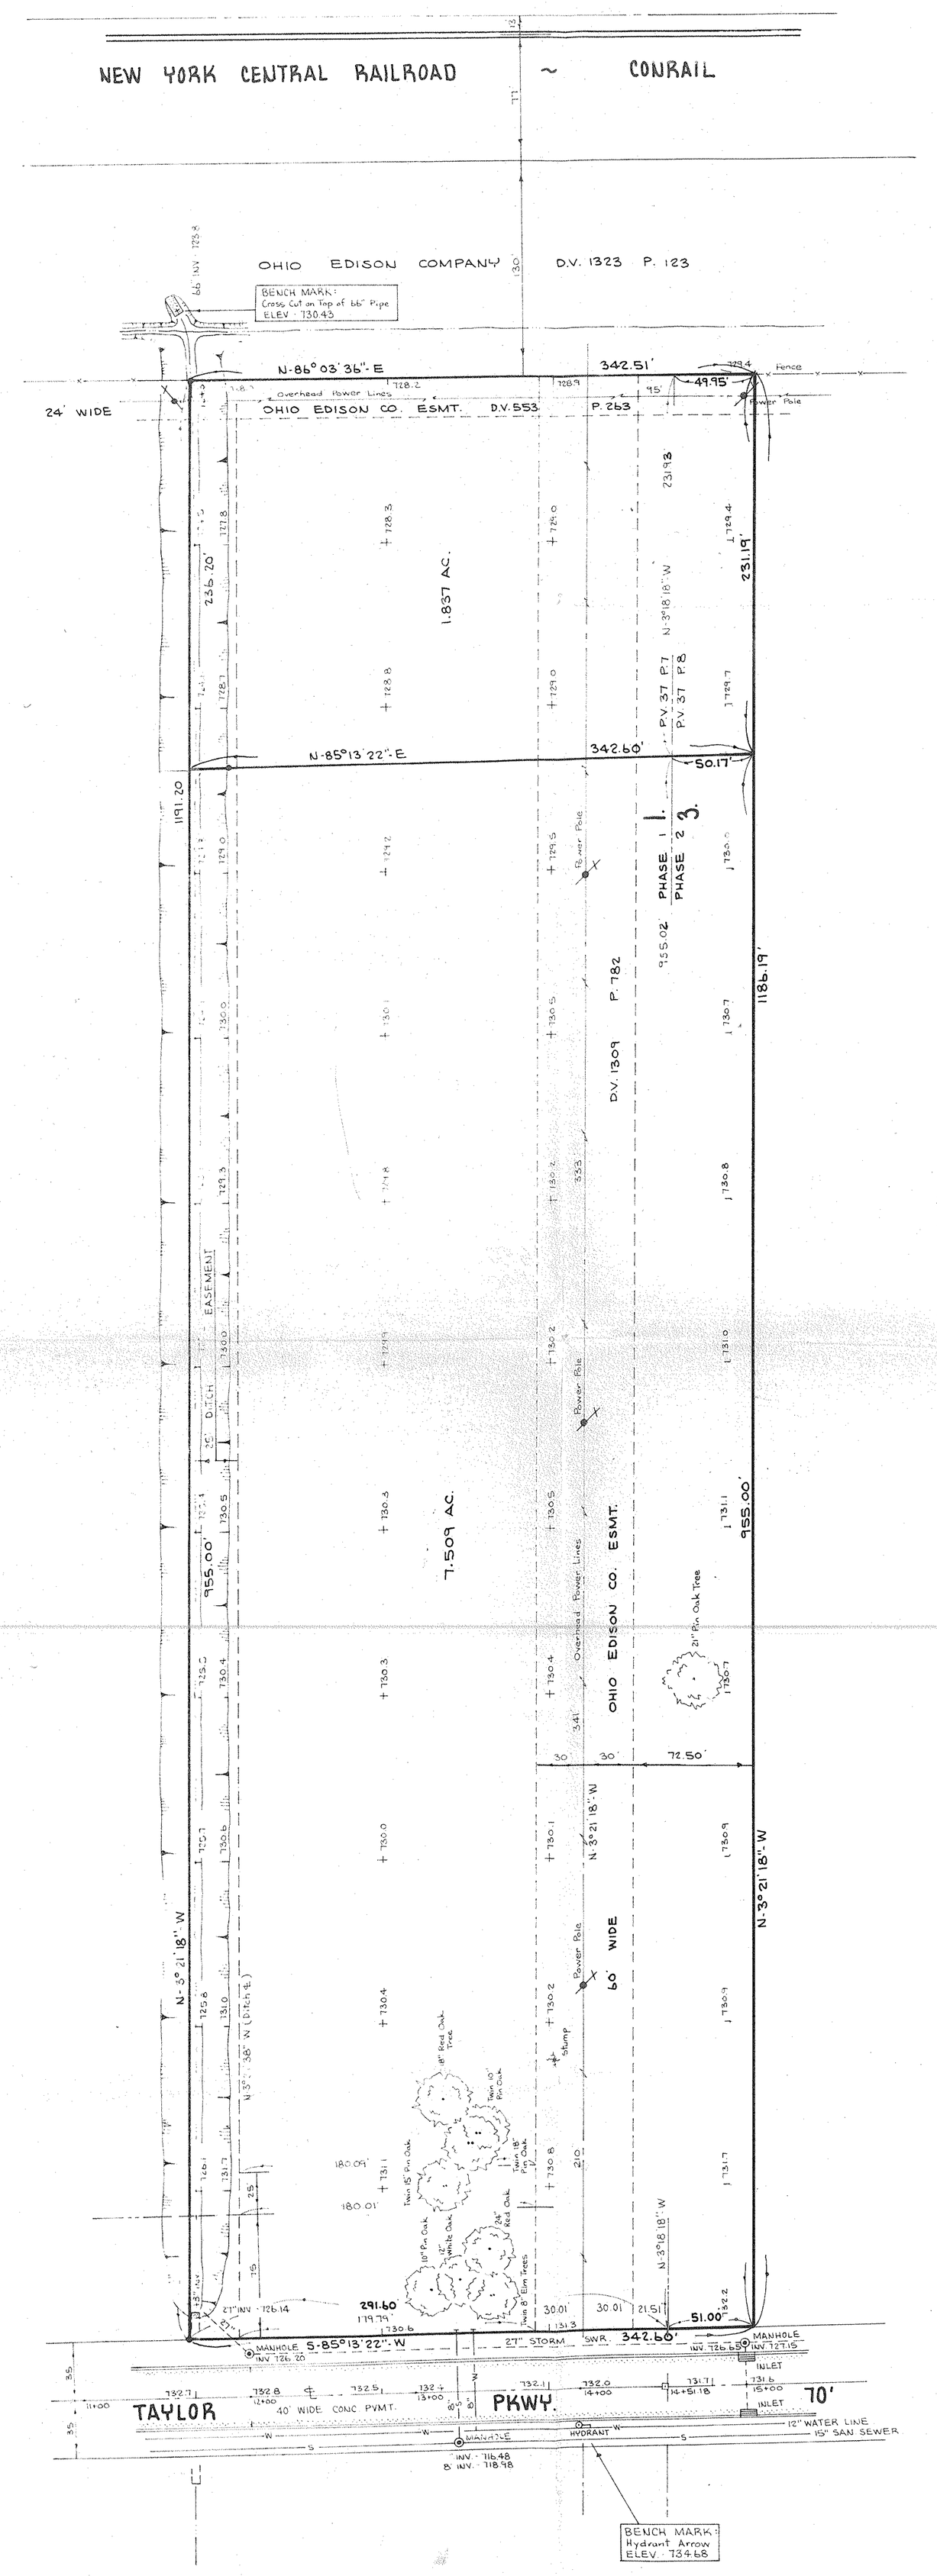

#15658

APPROVED LORAIN CO. MAP DEPT.
DATE 6-19-84
PAGE 7-00-047B
BY
VOID AFTER 15658

JOB NO. 84-43

SHEET NO. of

REFERENCES
80-153

KLEINOEDER·SCHMIDT and ASSOCIATES
ENGINEERS — SURVEYORS — CONSULTANTS in LAND PLANNING
ELYRIA - NORWALK - MEDINA OHIO

Drawn by: DR
Checked by:
App. by:
Scale: 1" = 50'
Date: APR. 13, 1984

PREPARED FOR:
LOGOS DEVELOPMENT CORP.
121 KEEP CT. ELYRIA, OHIO

PROJECT
BOUNDARY SURVEY & TOPOGRAPHY
PART OF SUBLOTS 1 & 3 IN TAYLOR WOODS INDUSTRIAL PARK P.V.37 P.78
CITY OF NORTH RIDGEVILLE COUNTY OF LORAIN STATE OF OHIO

No.	Date	Description	By
1.	6-13-84		DR

REVISIONS