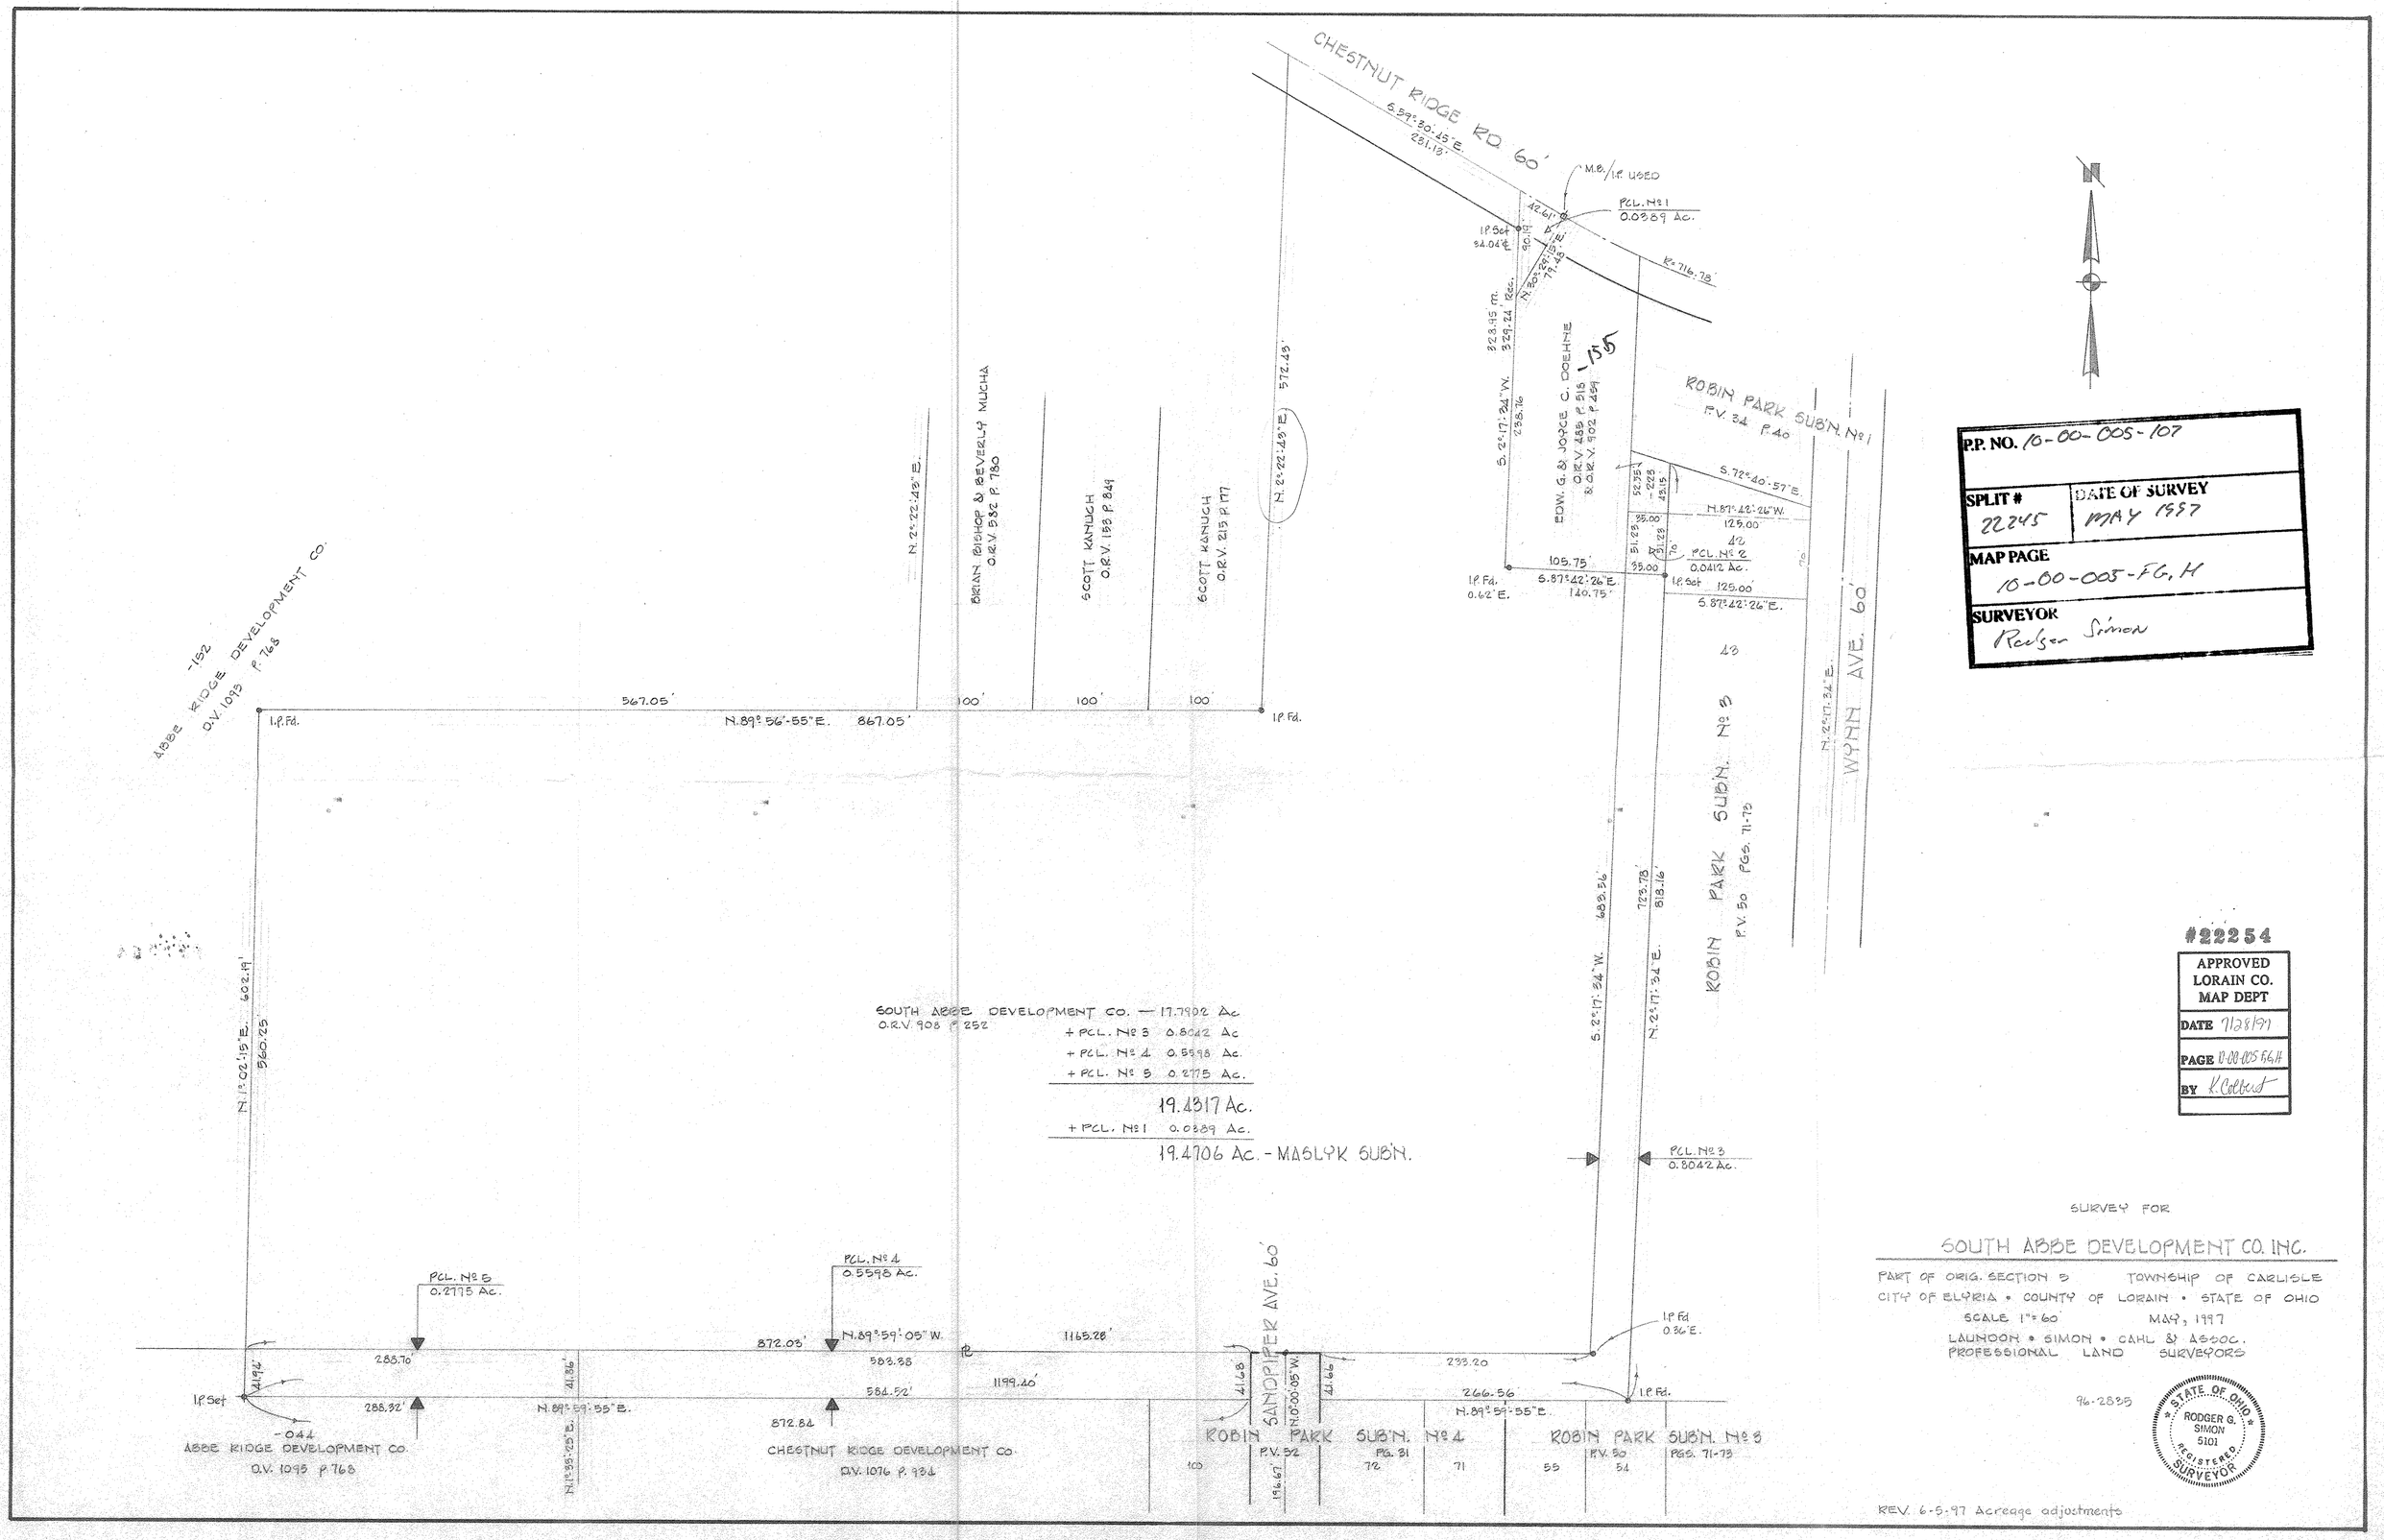

P.P. NO. 10-00-005-107	
SPLIT # 22245	DATE OF SURVEY MAY 1997
MAP PAGE 10-00-005-F.G.H	
SURVEYOR Rodger Simon	

#22254

APPROVED
LORAIN CO.
MAP DEPT
DATE 7/28/97
PAGE 10-00-005 F.G.H
BY K. Colbert

SURVEY FOR

SOUTH ABBE DEVELOPMENT CO. INC.

PART OF ORIG. SECTION 5 TOWNSHIP OF CARLISLE
CITY OF ELYRIA • COUNTY OF LORAIN • STATE OF OHIO
SCALE 1" = 60' MAY, 1997
LAUNDON • SIMON • CAHL & ASSOC.
PROFESSIONAL LAND SURVEYORS

96-2835

STATE OF OHIO
RODGER G. SIMON
5101
REGISTERED SURVEYOR

REV. 6-5-97 Acreage adjustments