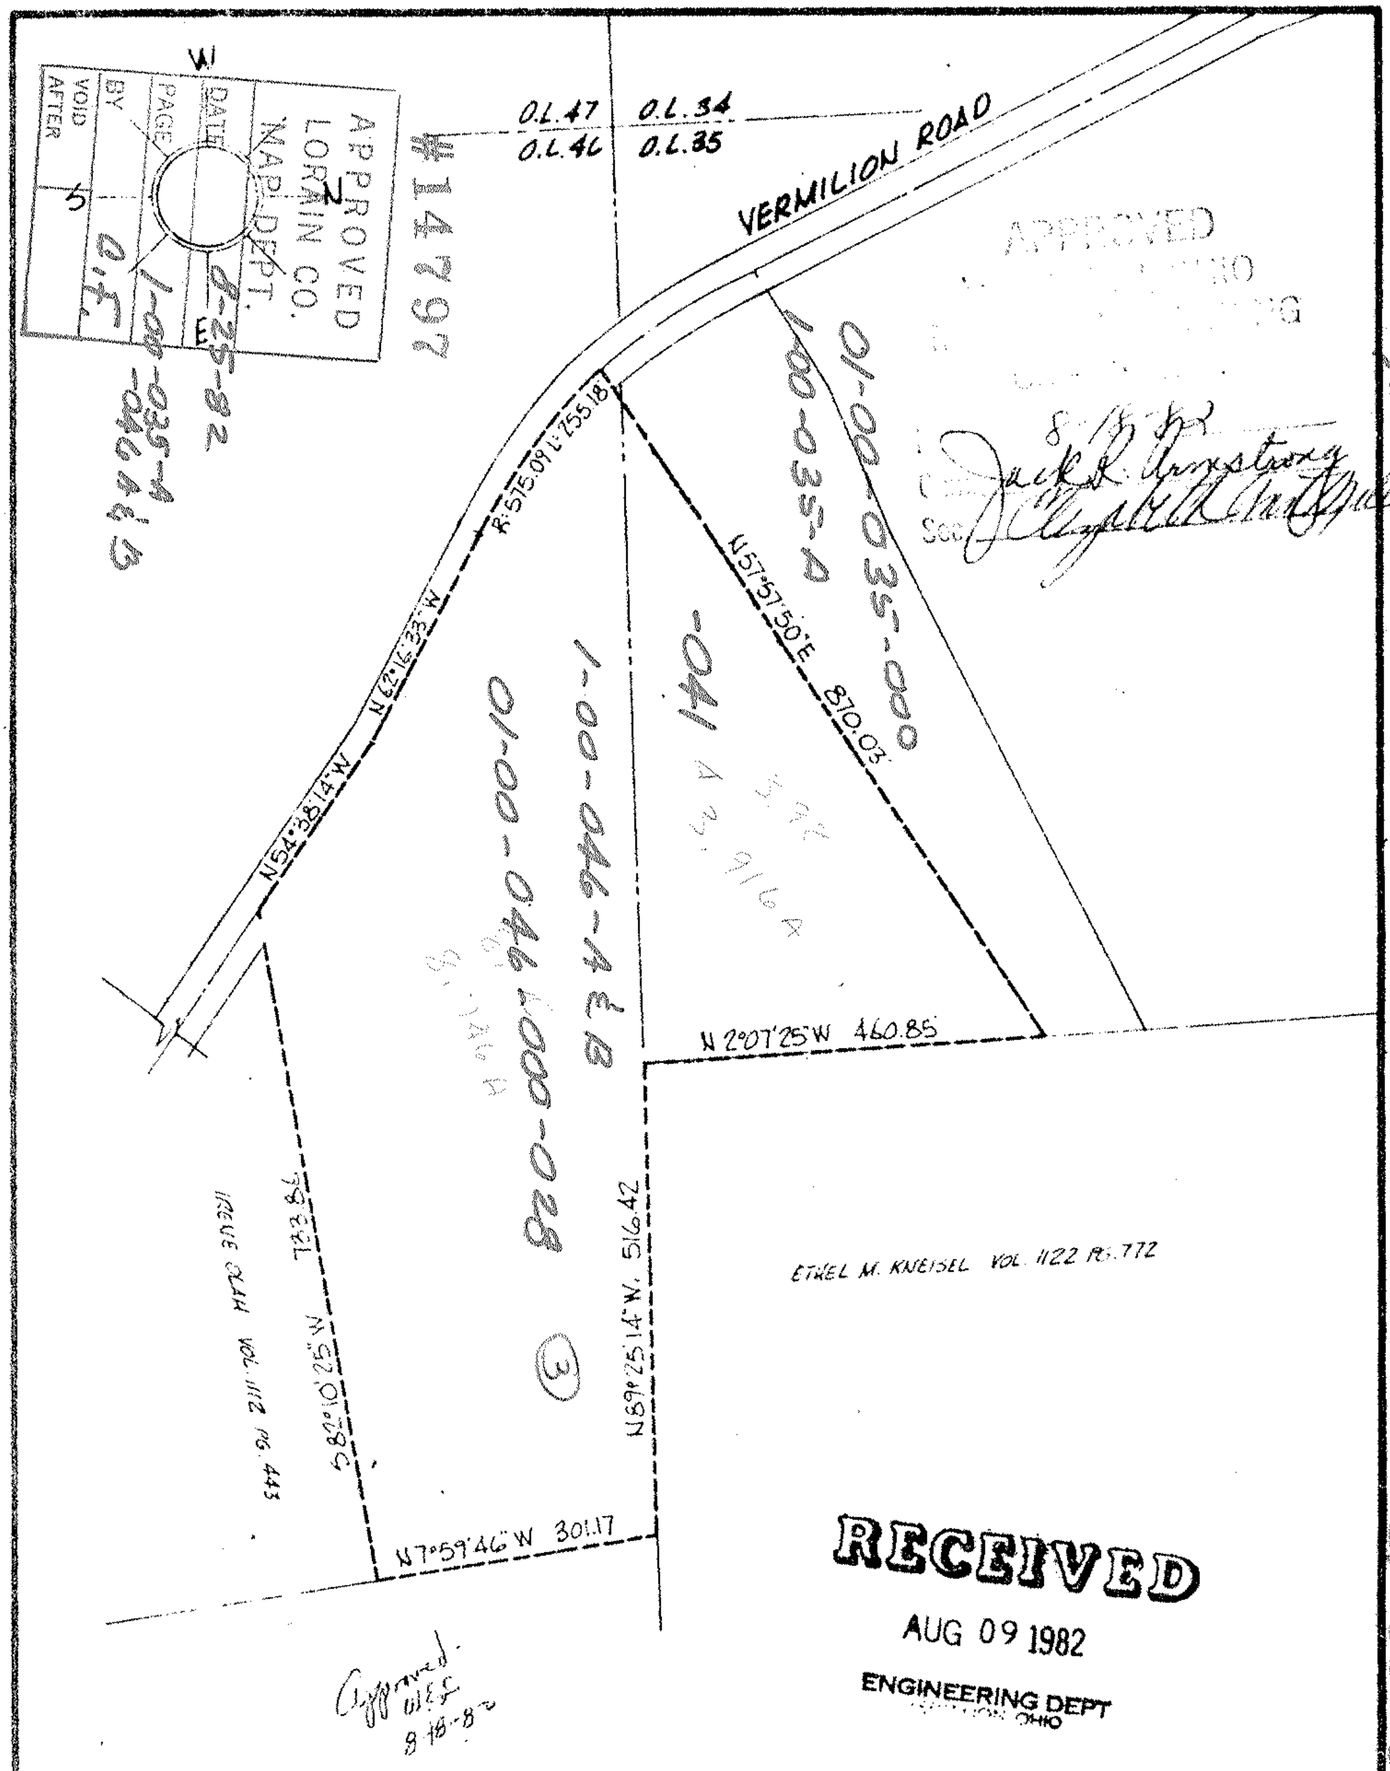


| | | | |
|---|---|---|---|
| ACREAGE 12.662 | DATE 08-02-82 | SCALE 1" = 200 FT. | DRAWN MGH |

PREPARED FOR: MR. JOHN ROWLAND

SITUATED IN THE CITY OF VERMILION OHIO

STATE OF OHIO — MICHAEL G. HURA — No. 4712 — REGISTERED SURVEYOR

**Michael G. Hura and Associates**
3409 LIBERTY AVENUE VERMILION, OHIO

## PERIMETER SURVEY

PART OF O.L. 46 TR. ____ SECTION ____ OF BROWNHELM Township LORAIN County, Ohio

SUBLOT ____ of ____

VOL. ____ PAGE ____ OF PLATS

PERMANENT PARCEL NO.

1-00-035-000
1-00-046-028
1-00-046-013
1-00-046-010
1-00-046-000
#147907
81-00-035-000
SCAN 46502