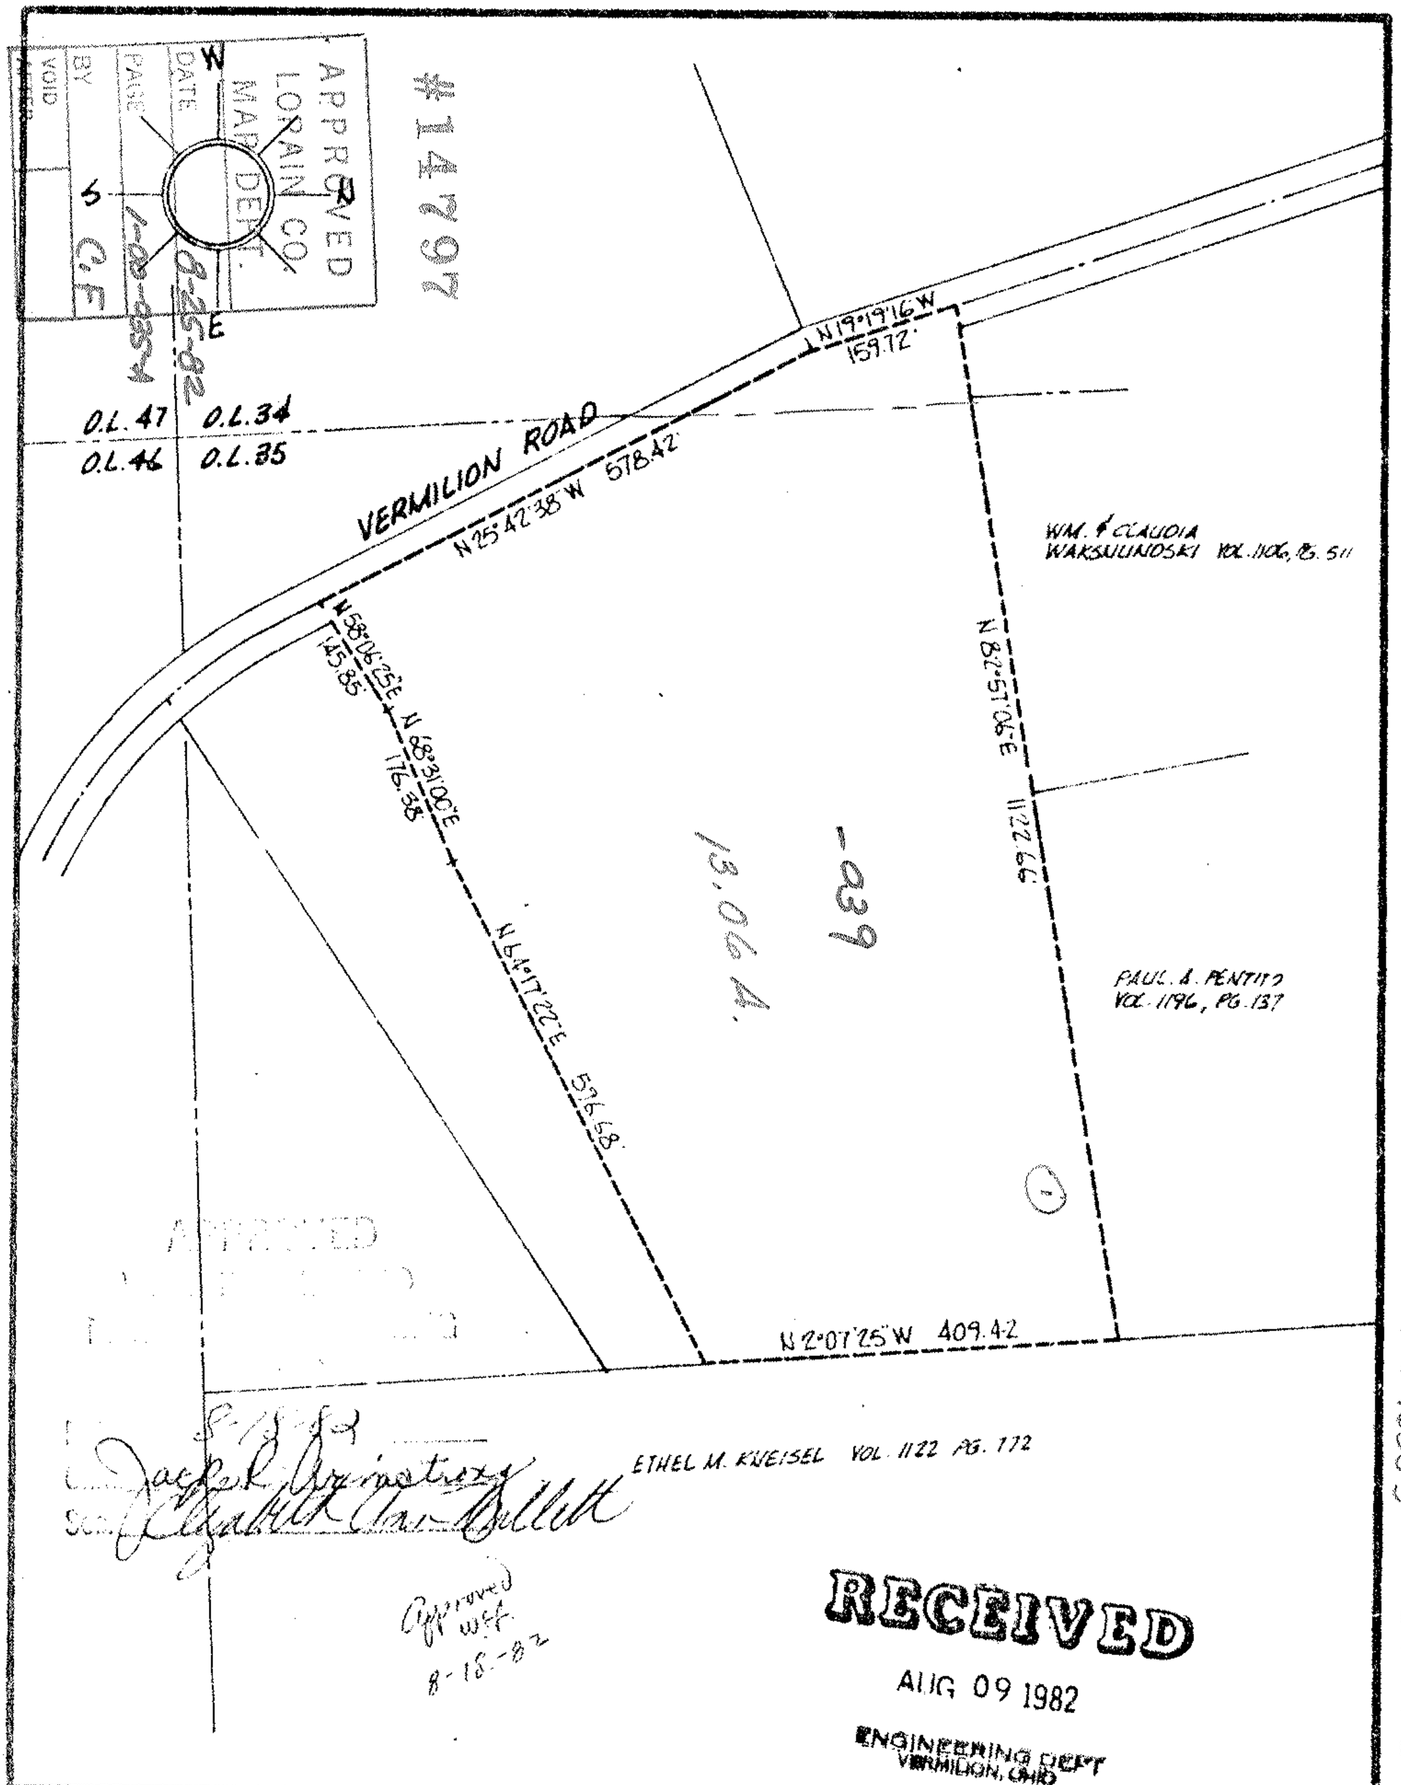

1-00-035-A

#14797

Scan # 46503

01-00-035-000-039

ACREAGE 13.062	DATE 08-02-82	SCALE 1" = 200 FT.	DRAWN MGH

PREPARED FOR: MR. JOHN ROWLAND

SITUATED IN THE CITY OF VERMILION OHIO

STATE OF OHIO
MICHAEL G. HURA
No. 4712
REGISTERED SURVEYOR

Michael G. Hura and Associates
3409 LIBERTY AVENUE VERMILION, OHIO

PERIMETER SURVEY

PART OF O.L. 34 & 35 TR. ____ SECTION ____ OF BROWNHELM Township LORAIN County, Ohio

SUBLOT ____ of ____

____ VOL. ____ PAGE ____ OF PLATS

PERMANENT PARCEL NO.