SCAN # 46533

WILLIAM B. BARTON
Reg. Land Surveyor No. 4438
188 PARKWOOD AVENUE
AVON LAKE, OHIO 44012
TELEPHONE (216) 933-6662

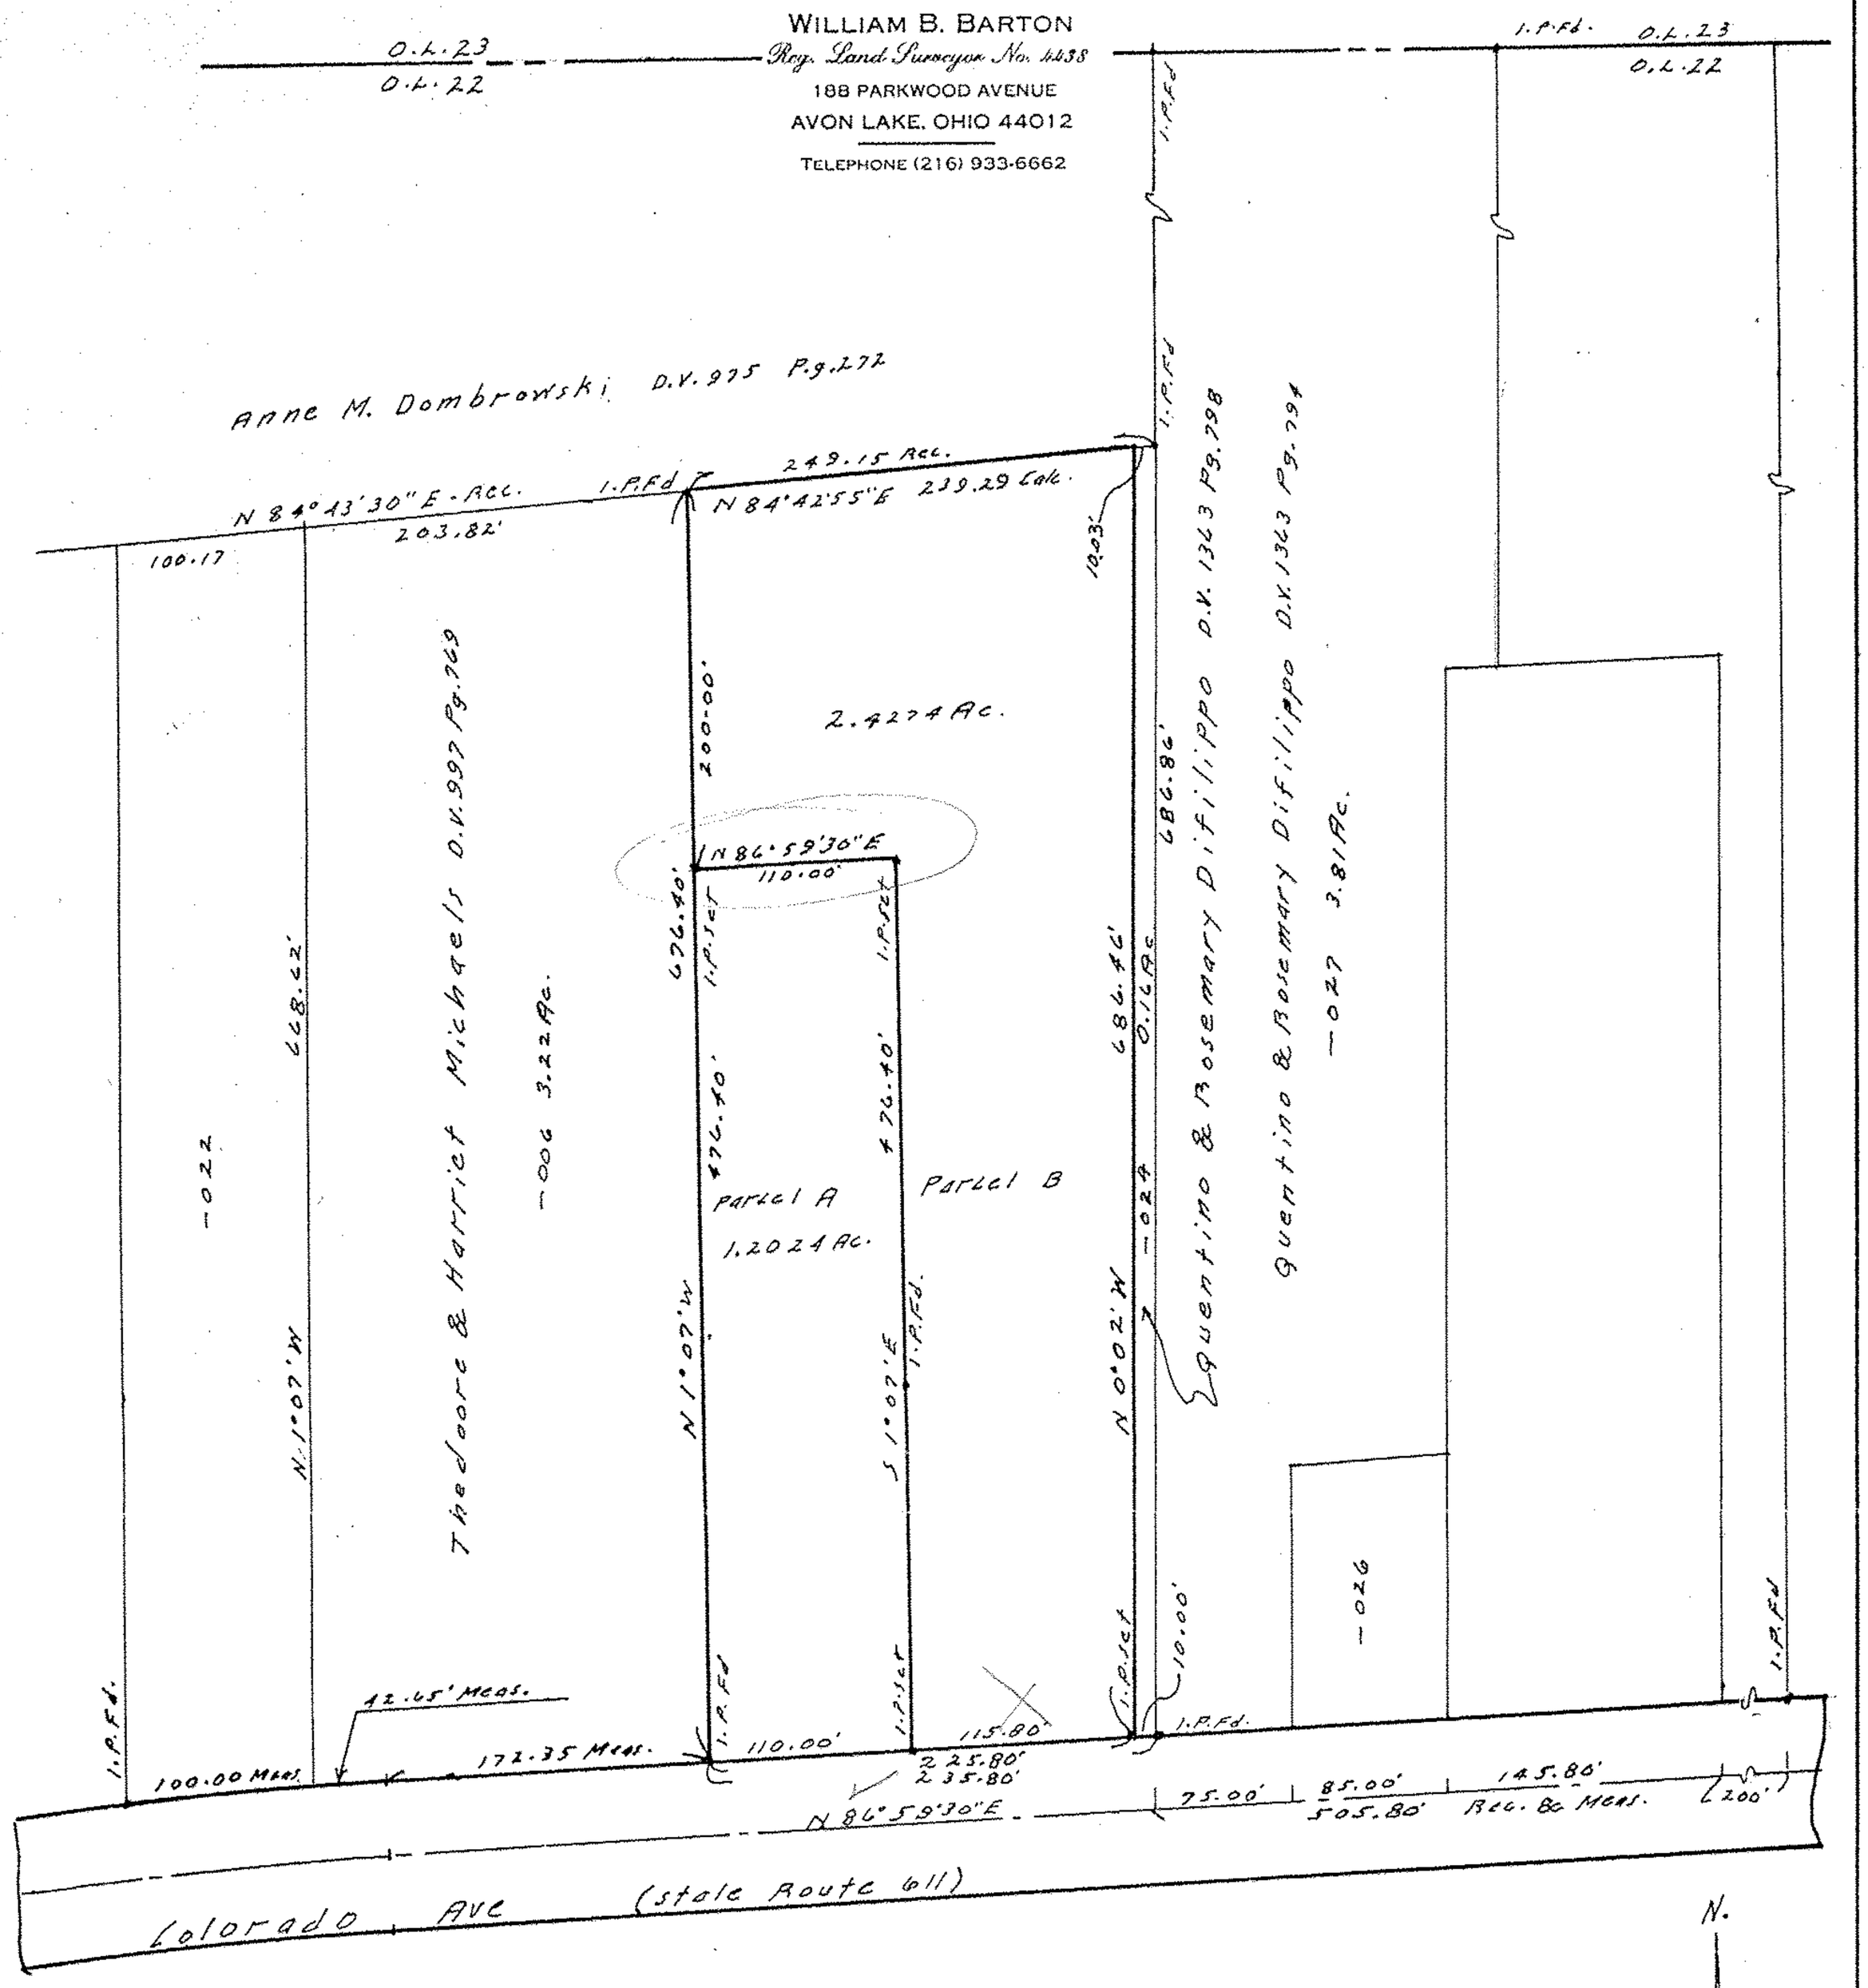

SURVEY
of
Part of Original Lot No. 22, Sheffield Twp.,
now in the village of Sheffield, Lorain Co.,Ohio.
Scale 1"=100' February 11, 1988
Rev.February 17, 1988

Note:
Survey for Richard S. and Susan Galligan,
recorded in Volume 18, page 742 of Official
Records of Lorain County, Ohio.
P.P.N. 3-00-022-101-006

#17885
APPROVED
LORAIN CO.
MAP DEPT.
DATE 3-30-88
PAGE 3-00-022-A
BY Carol Francis
VOID AFTER 17885

STATE OF OHIO
WILLIAM B. BARTON
4438
REGISTERED SURVEYOR