Pt. 9-00-084-110-050
9-00-084-B
S.C.
SCAN # 46572

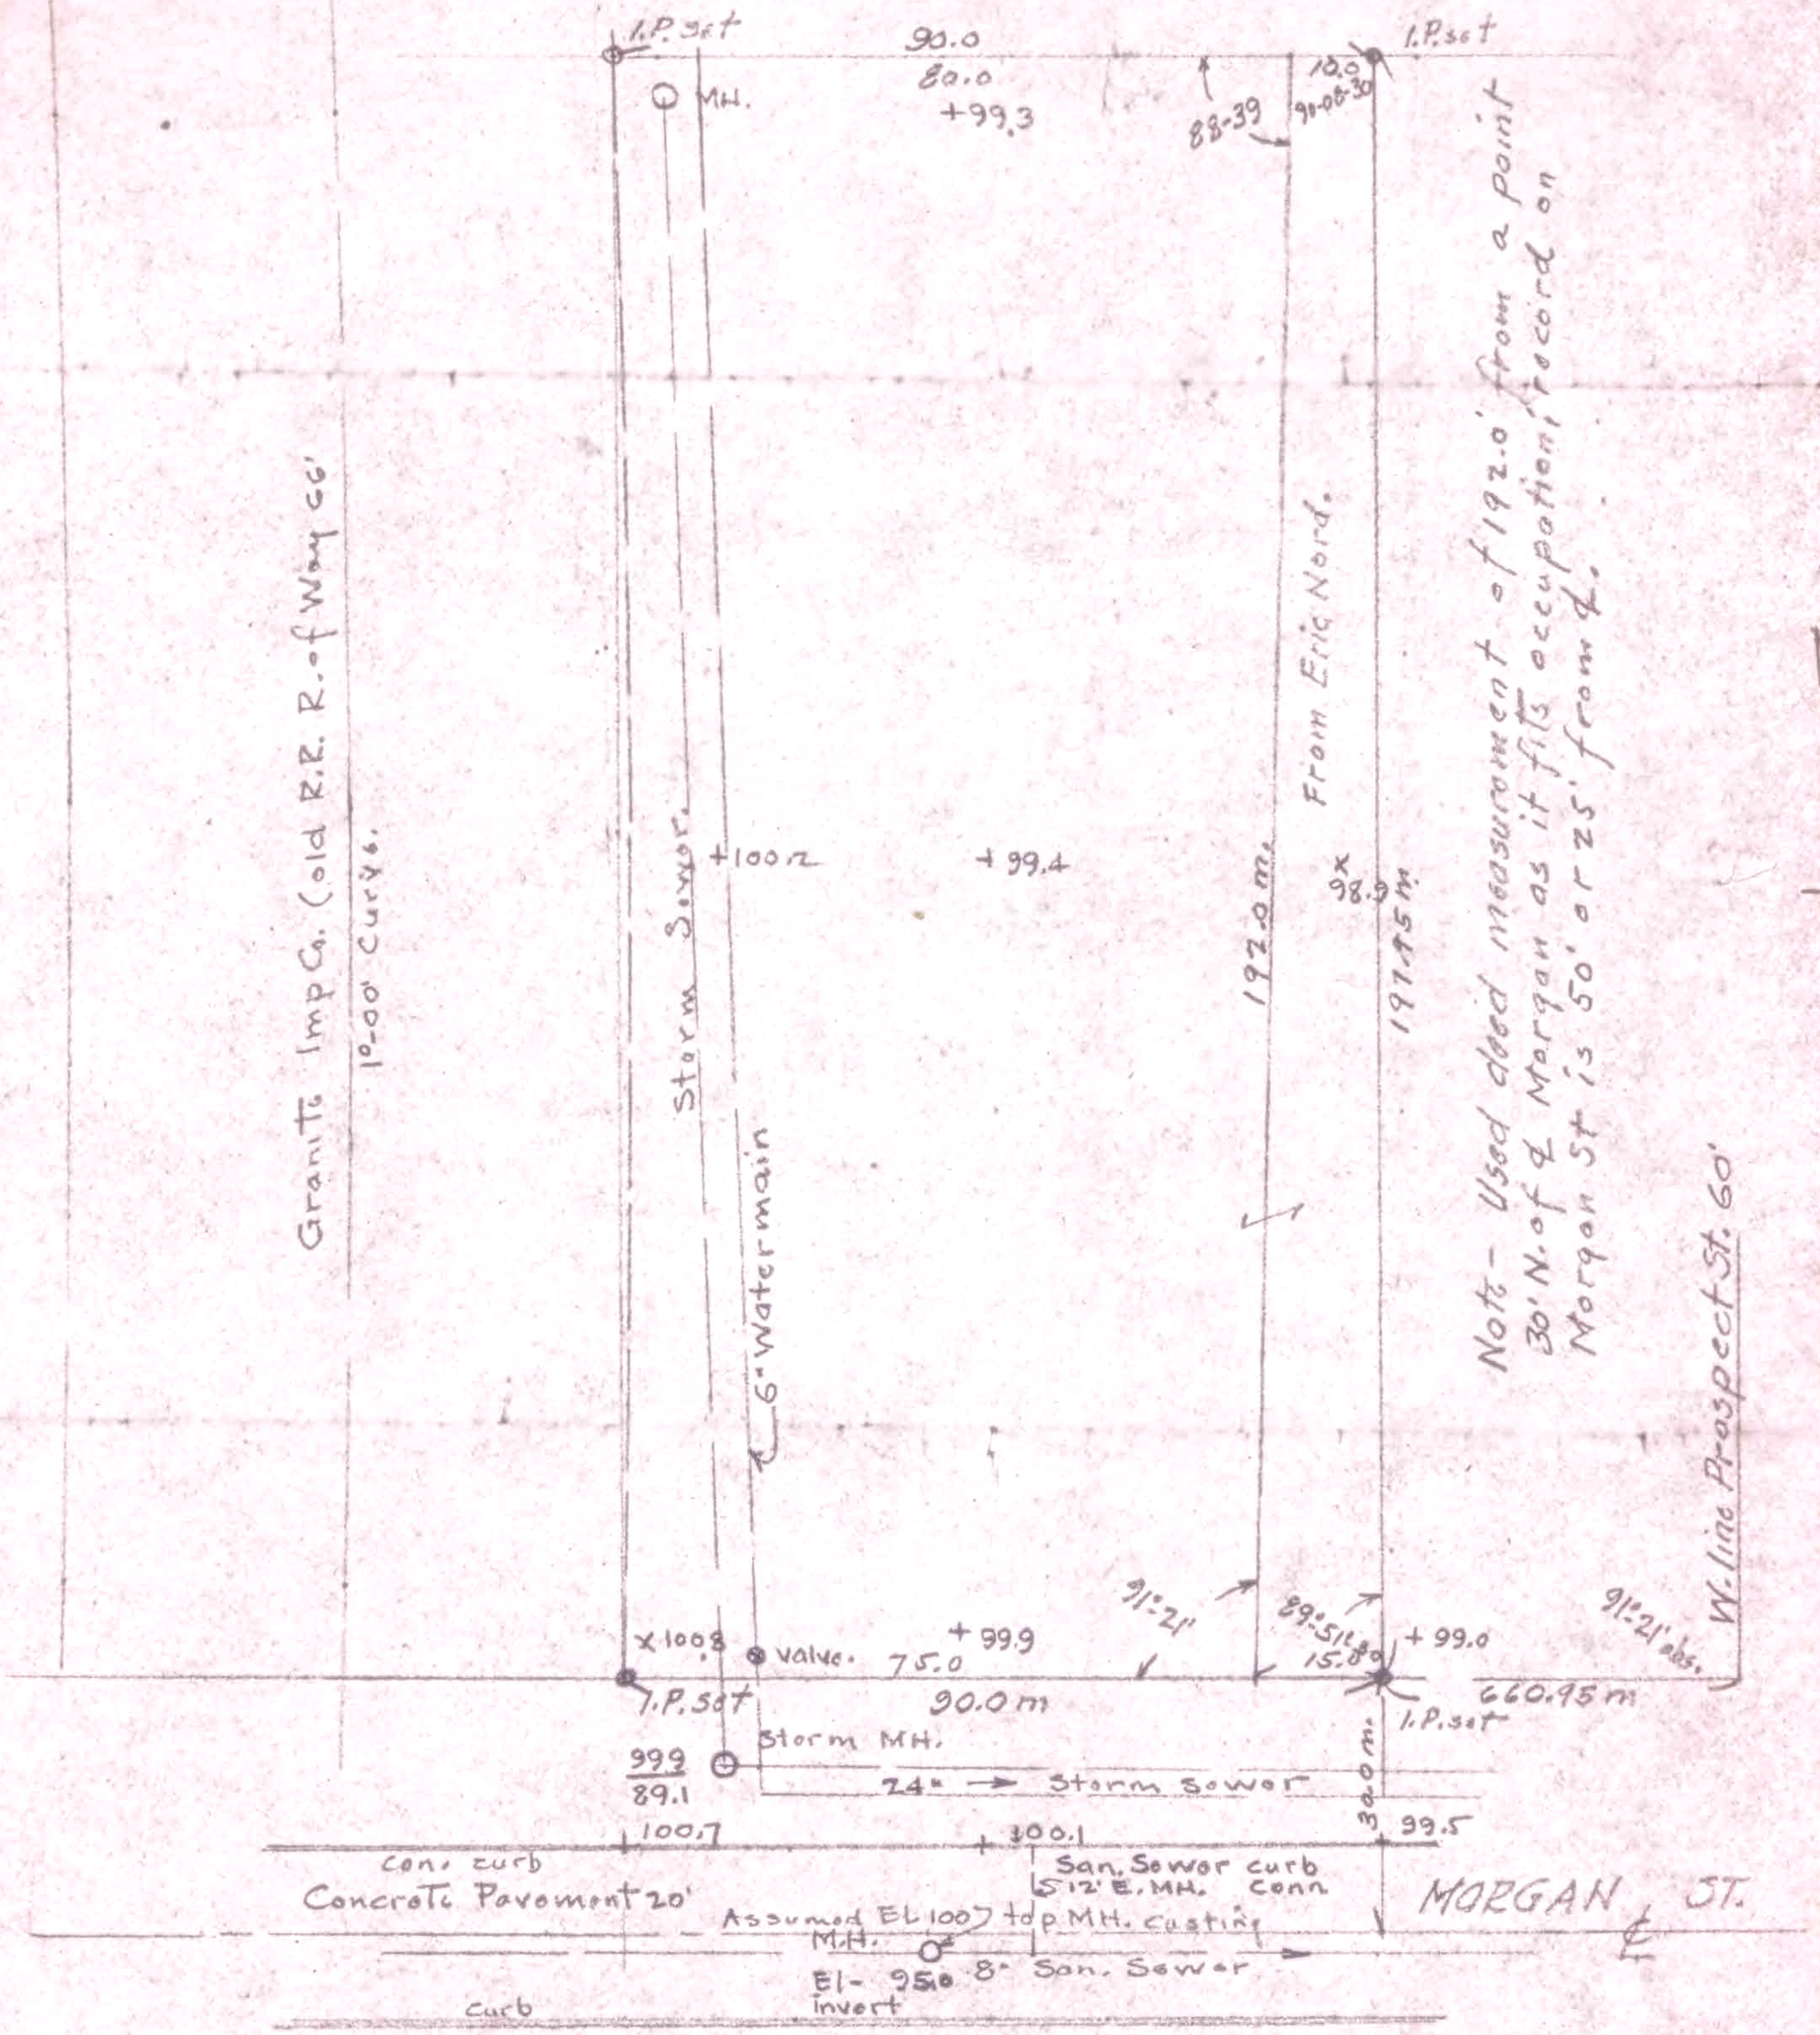

Survey for James. T. & Jeanne. H. Stephens
Part of O.T.L. 84 Russia Tp & Oberlin Village
Lorain Co. Ohio. Scale 1"=30' 6-16-50
T.W. Launder Registered Surveyor.

Maxwell. H. Norcross
Architect - 7016 Euclid Ave
Cleve- Ohio