9-00-095-106-025
9-00-095-B
SCAN #406 3.3

LAUNDON - HUFFMAN - SIMON
CIVIL ENGINEERS - SURVEYORS
200 ROBINSON BUILDING ANNEX
401 W. BROAD ST. ELYRIA, OHIO

THOMAS W. LAUNDON, P.E.
DAVID C. HUFFMAN, P.E.
RODGER G. SIMON, R.S.
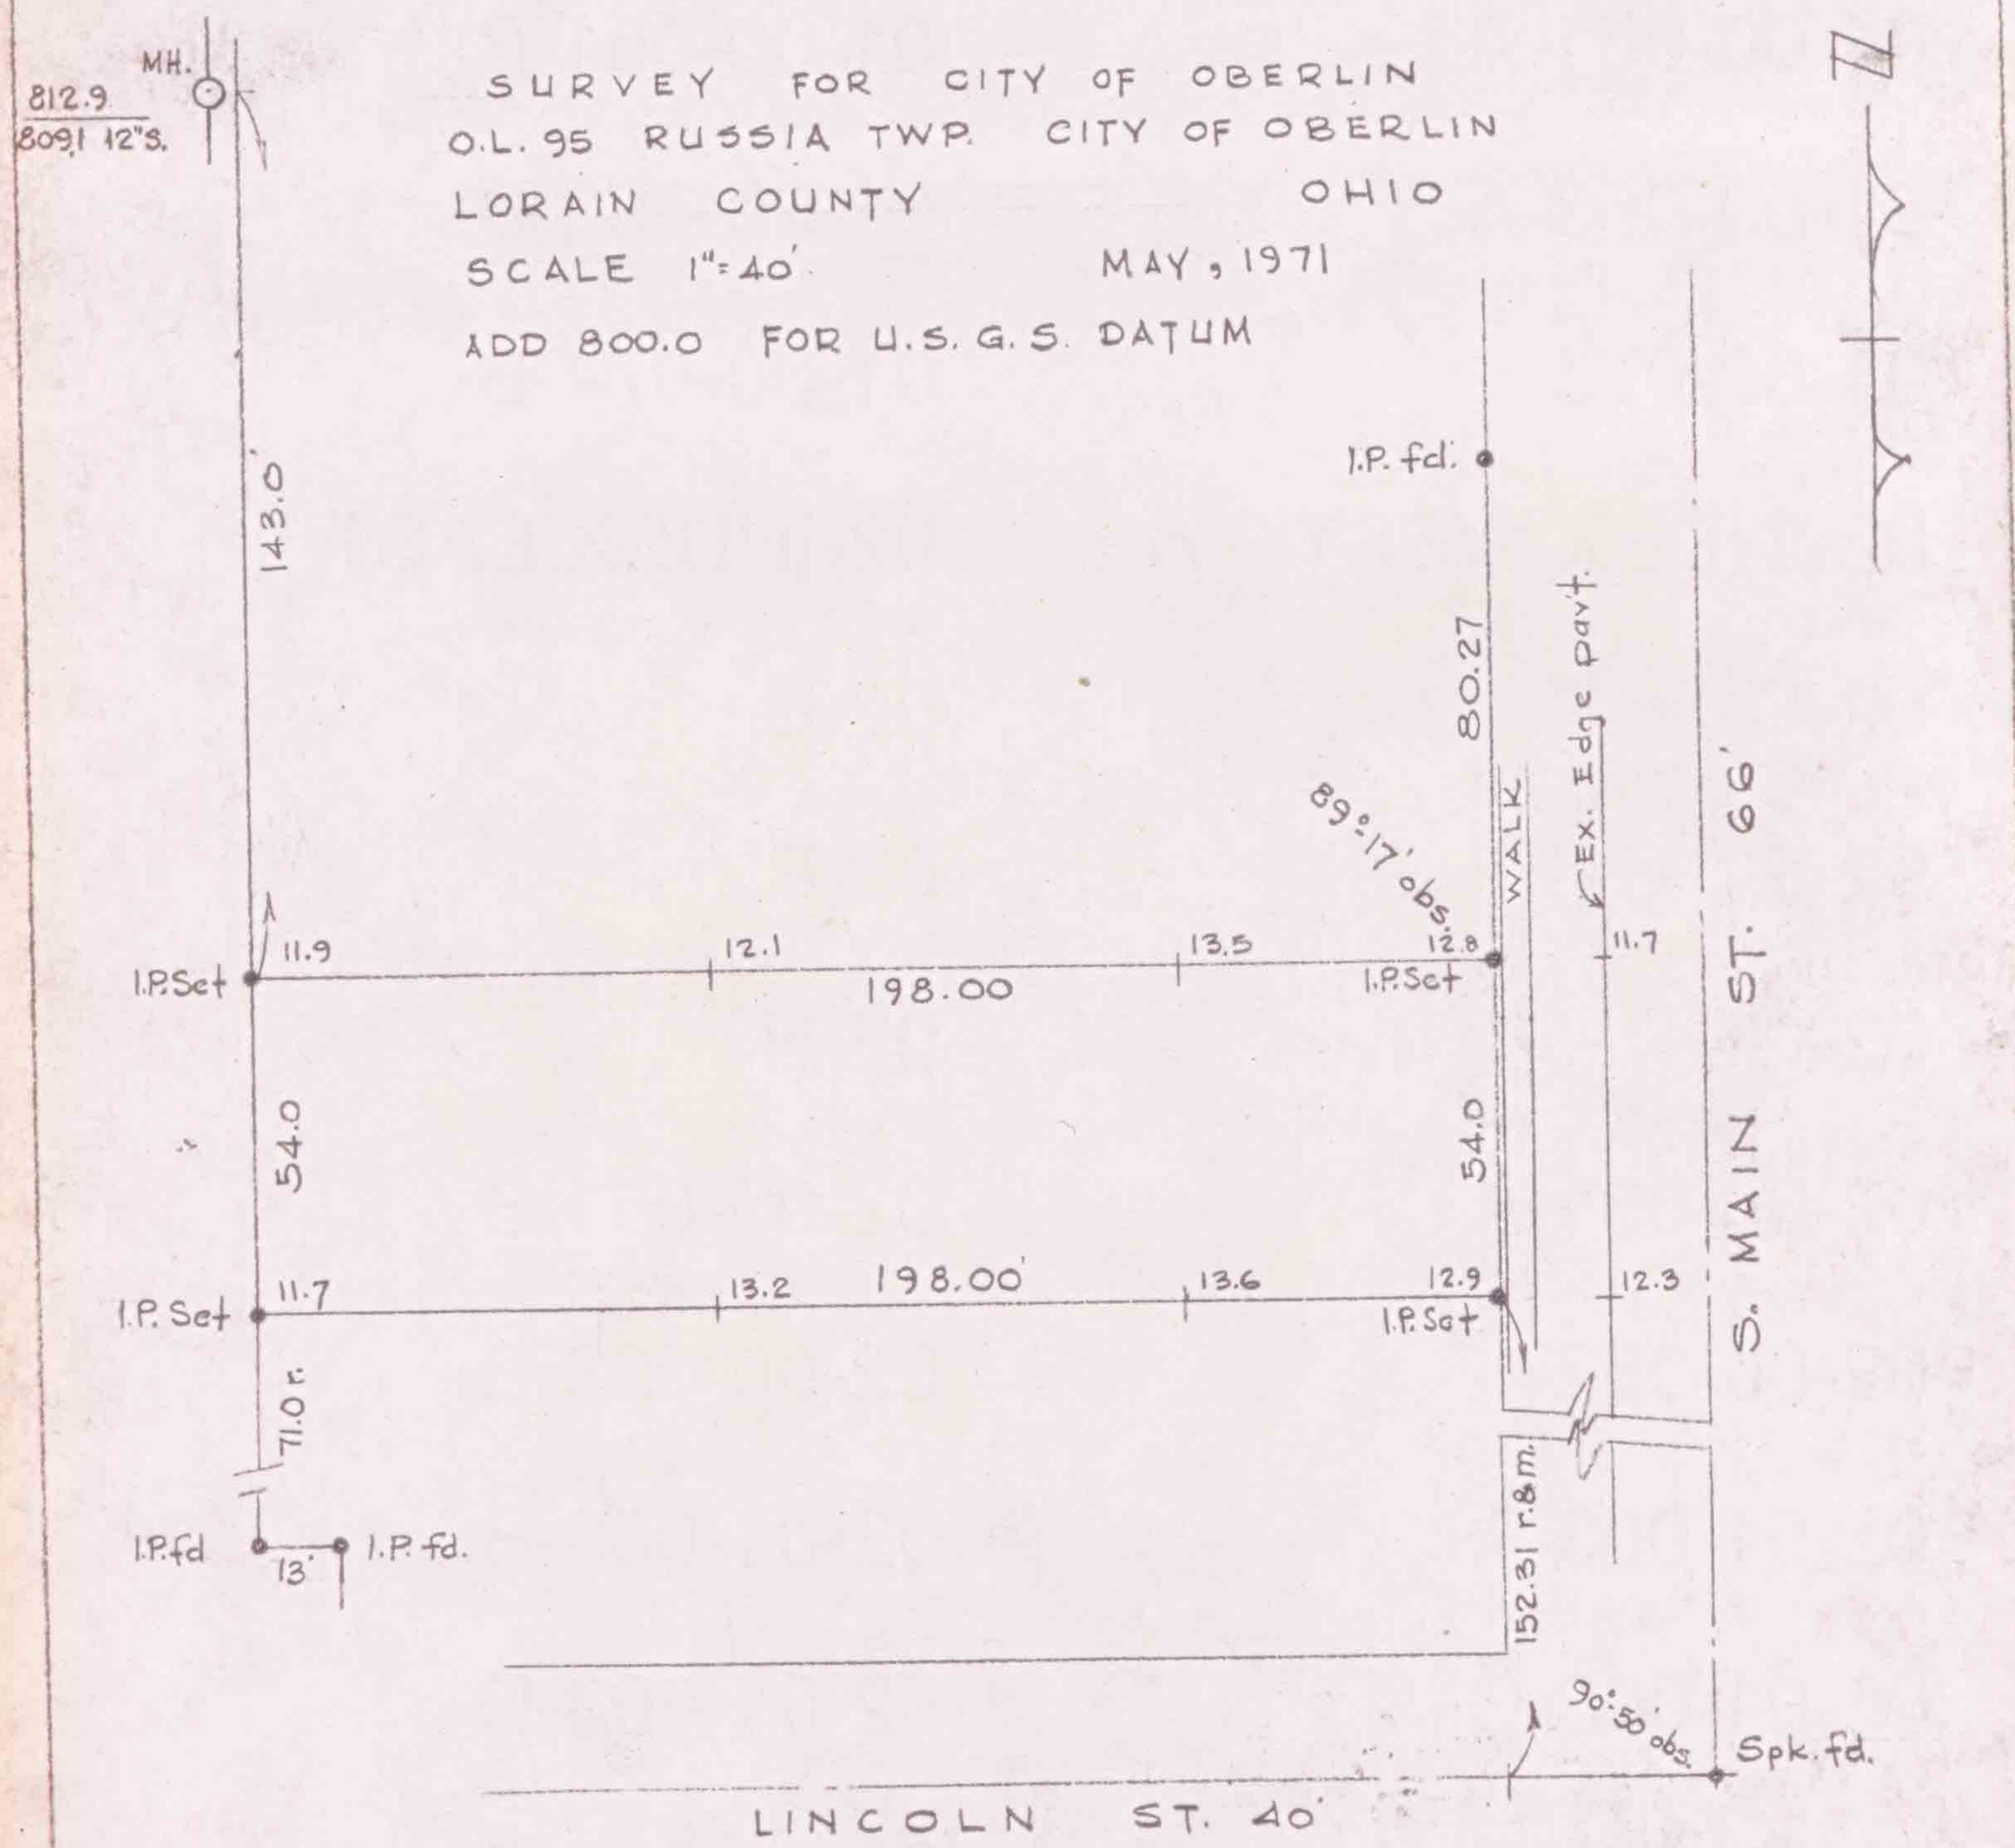
MUNICIPAL ENGINEERING
SUBDIVISIONS
LAND SURVEYS