18-00-027-114
18-00-027-D SCAN #46914

THOMAS W. LAUNDON
CIVIL ENGINEER AND SURVEYOR
ELYRIA, OHIO
Municipal Engineering
Surveys - City, Farm,
Sub-divisions
State of Ohio
Registered Professional
Engineer and Surveyor
Phone Home
Office

MAP LEGEND

SOLID LINES AS PER SURVEY-NUMBERS 1 TO 5 USED FOR CONVENIENCE

BROKEN " " " HAMLIN PLAT

IRON PINS SET AS SHOWN •.

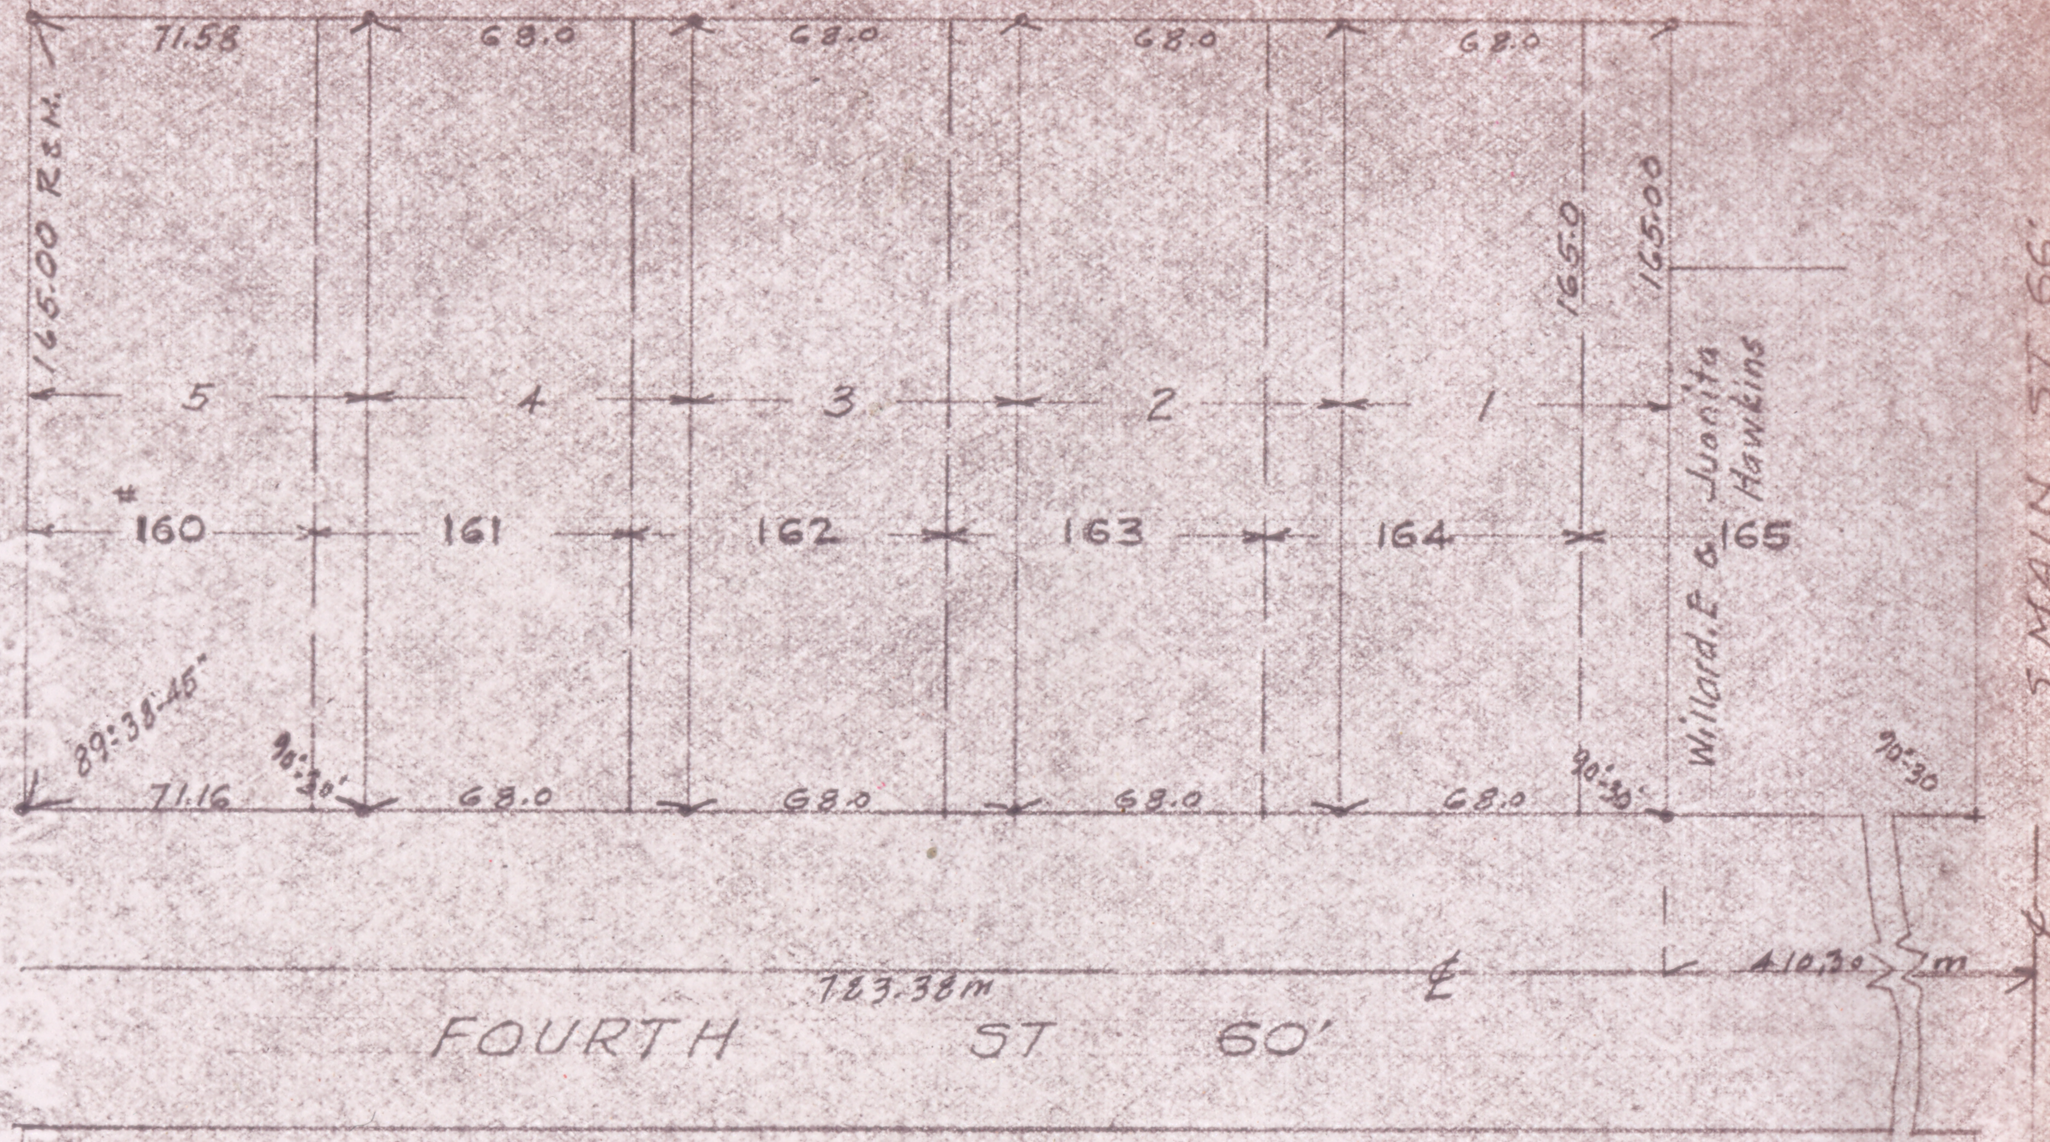

SURVEY FOR DR GEORGE RAVITCH

SUBDIVISION OF LOTS 160-161-162-163-164-165

HAMLIN'S ADD'N WELLINGTON VILLAGE

LORAIN CO. OHIO SCALE 1"=60'

OCT 22. 1947 T.W.LAUNDON REG. SURVEYOR