04-00-006-105-061
04-00-006-E 062
SCAN # 40969

SURVEY

OF

2.7833 ACRES

AT

AQUA MARINE PHASE 1

PART OF

ORIGINAL AVON TOWNSHIP SECTION NO. 6

IN THE CITY OF AVON LAKE,

COUNTY OF LORAIN

& STATE OF OHIO

FOR

216 MILLER ROAD LLC

BY

THE HENRY G. REITZ ENGINEERING COMPANY
4214 ROCKY RIVER DR. CLEVELAND OH 44135
PH (216) 251-3033 – FAX (216) 251-5149

BY: VICE PRESIDENT

JAMES T. SAYLER, REG. SURVEYOR #S-7425

SCALE: 1"=80' OCTOBER 2011

STATE OF OHIO — JAMES T. SAYLER S-7425 — REGISTERED PROFESSIONAL SURVEYOR

BASED ON MILLER RD BEARING N2°18'37"E (FROM 216 MILLER RD LLC DEED SURVEY BY KS ASSOC. 12/04)

N

GRAPHIC SCALE

0 40 80 120 160

SCALE: 1" = 80'

LEGEND:

- DENOTES 5/8" CAPPED (REITZ ENG.) IRON PINS SET.
- DENOTES 1/4" P.K. NAIL FOUND IN EXISTING ASPHALT PAVEMENT.
- DENOTES 5/8" CAPPED (REITZ ENG.) IRON PINS FOUND (UNLESS OTHERWISE NOTED).

VICINITY MAP
NTS

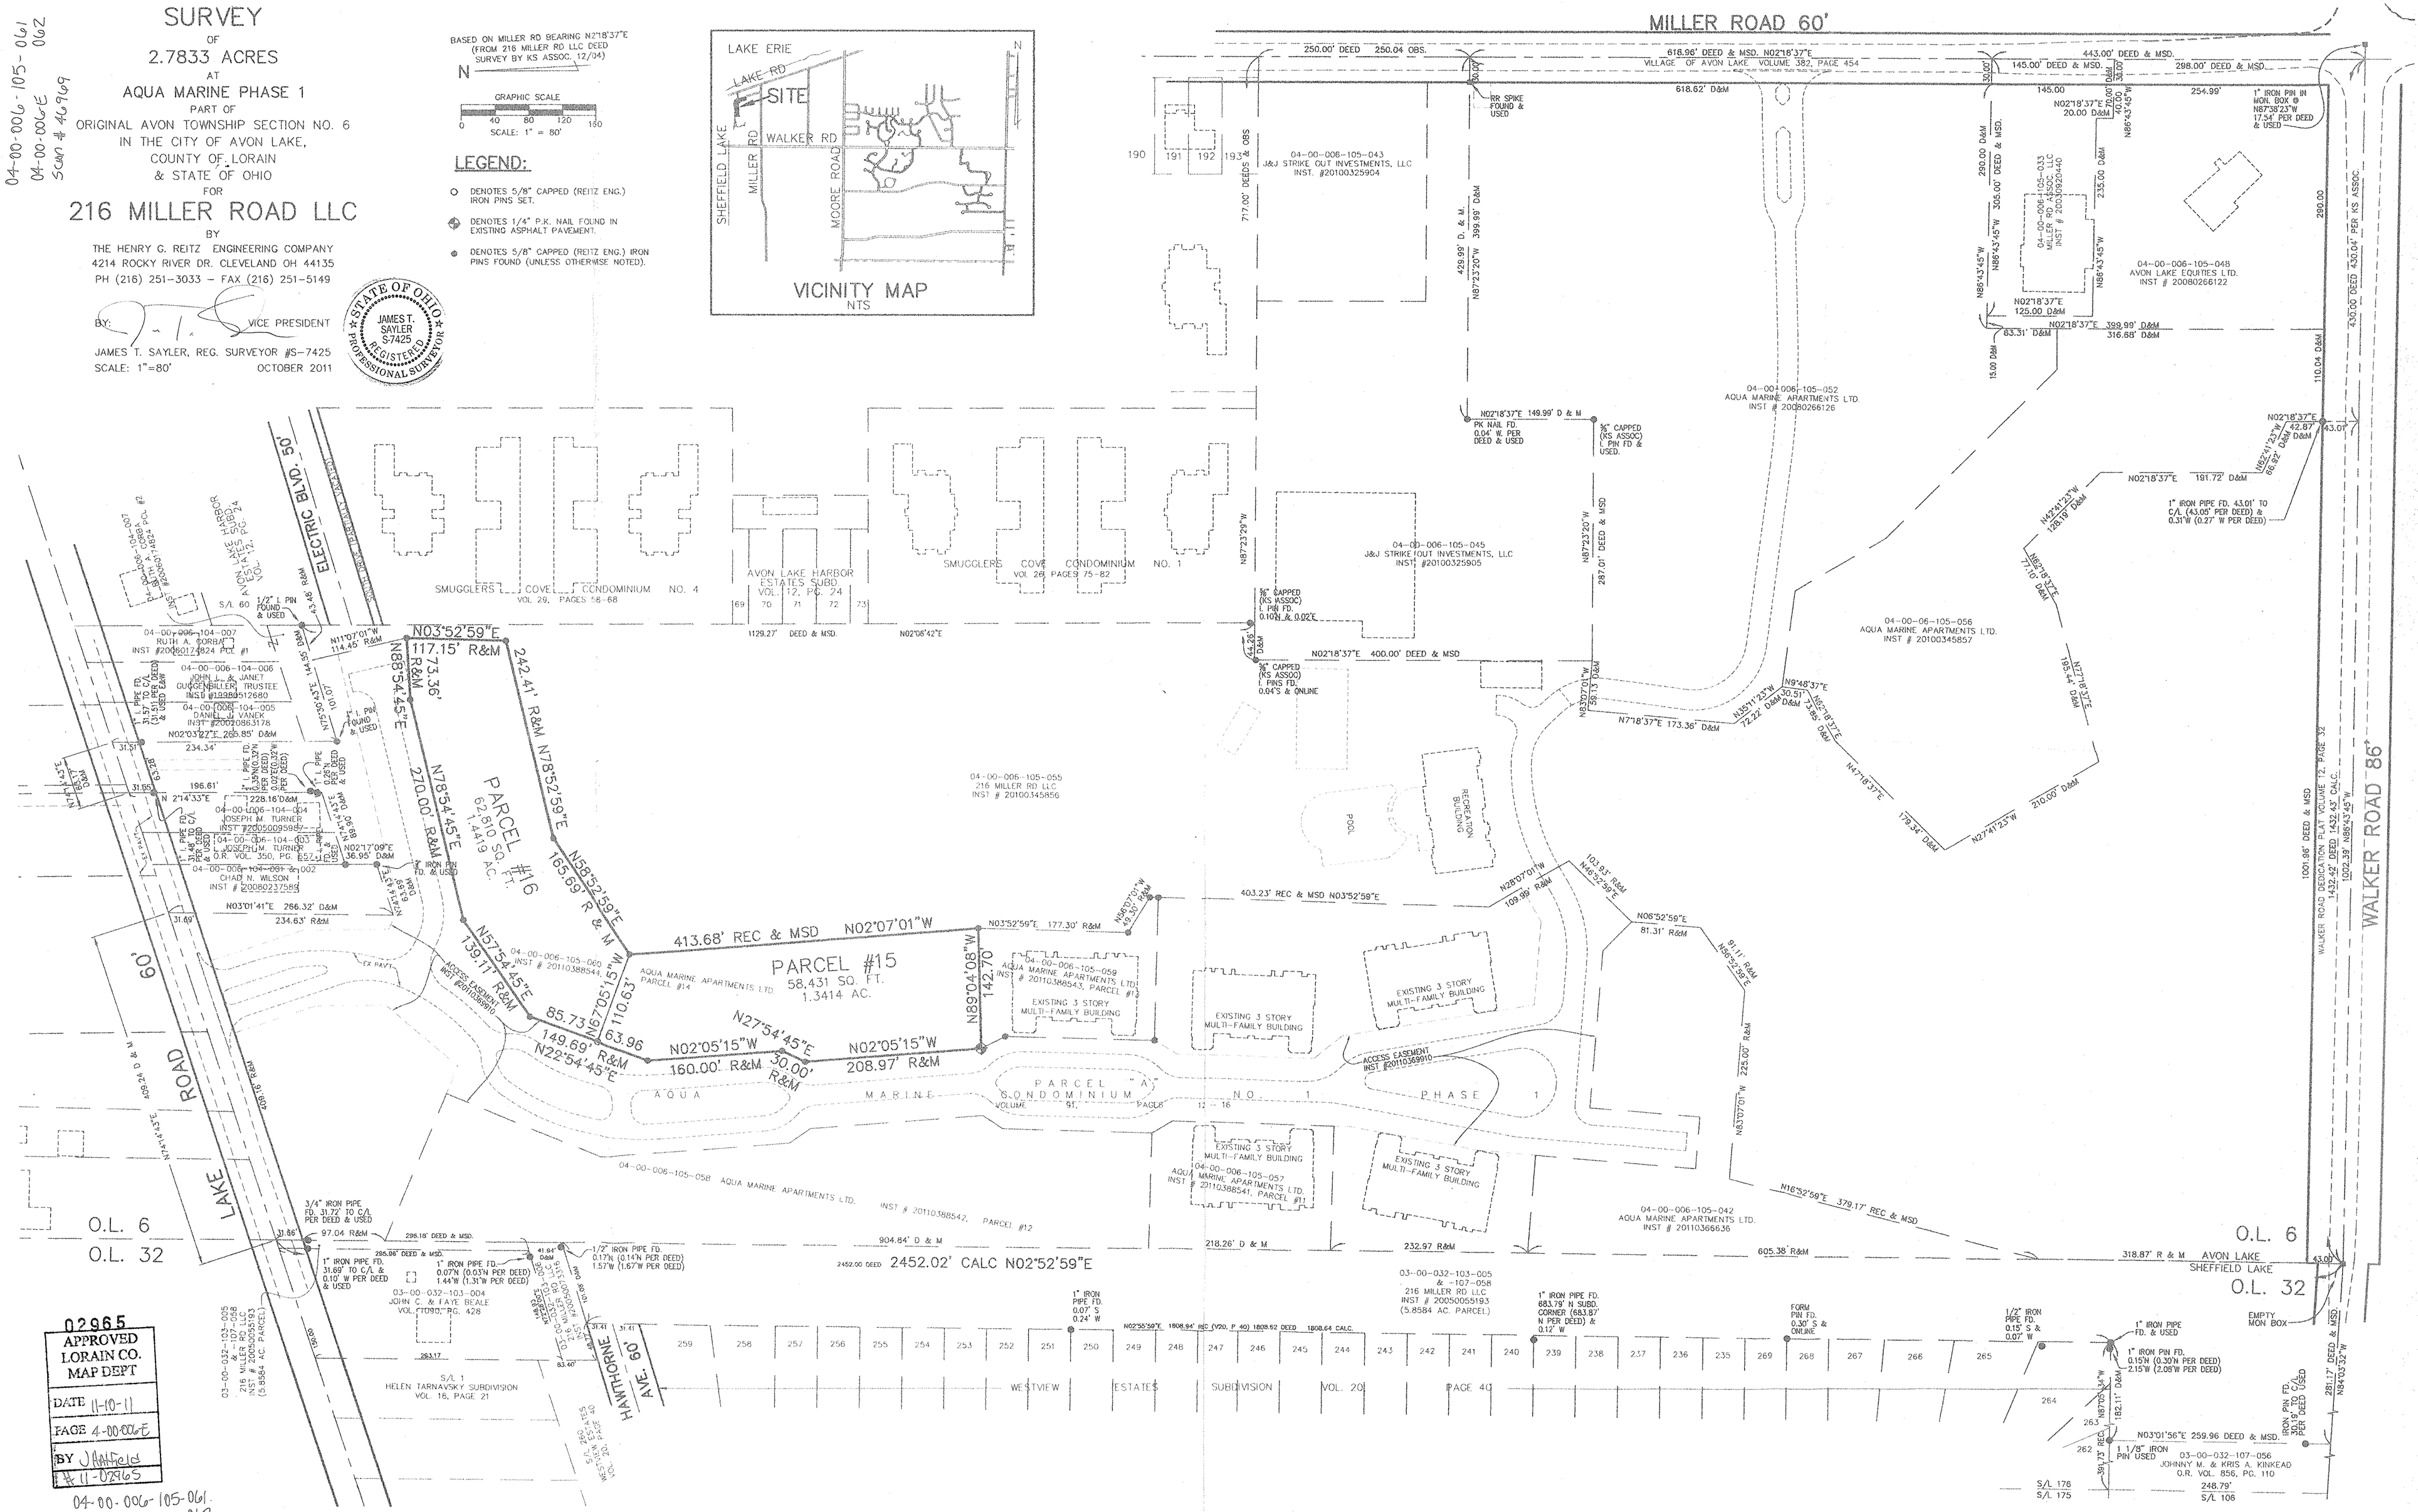

02965
APPROVED
LORAIN CO.
MAP DEPT
DATE 11-10-11
PAGE 4-00-006-E
BY J Hatfield
11-02965

04-00-006-105-061
062