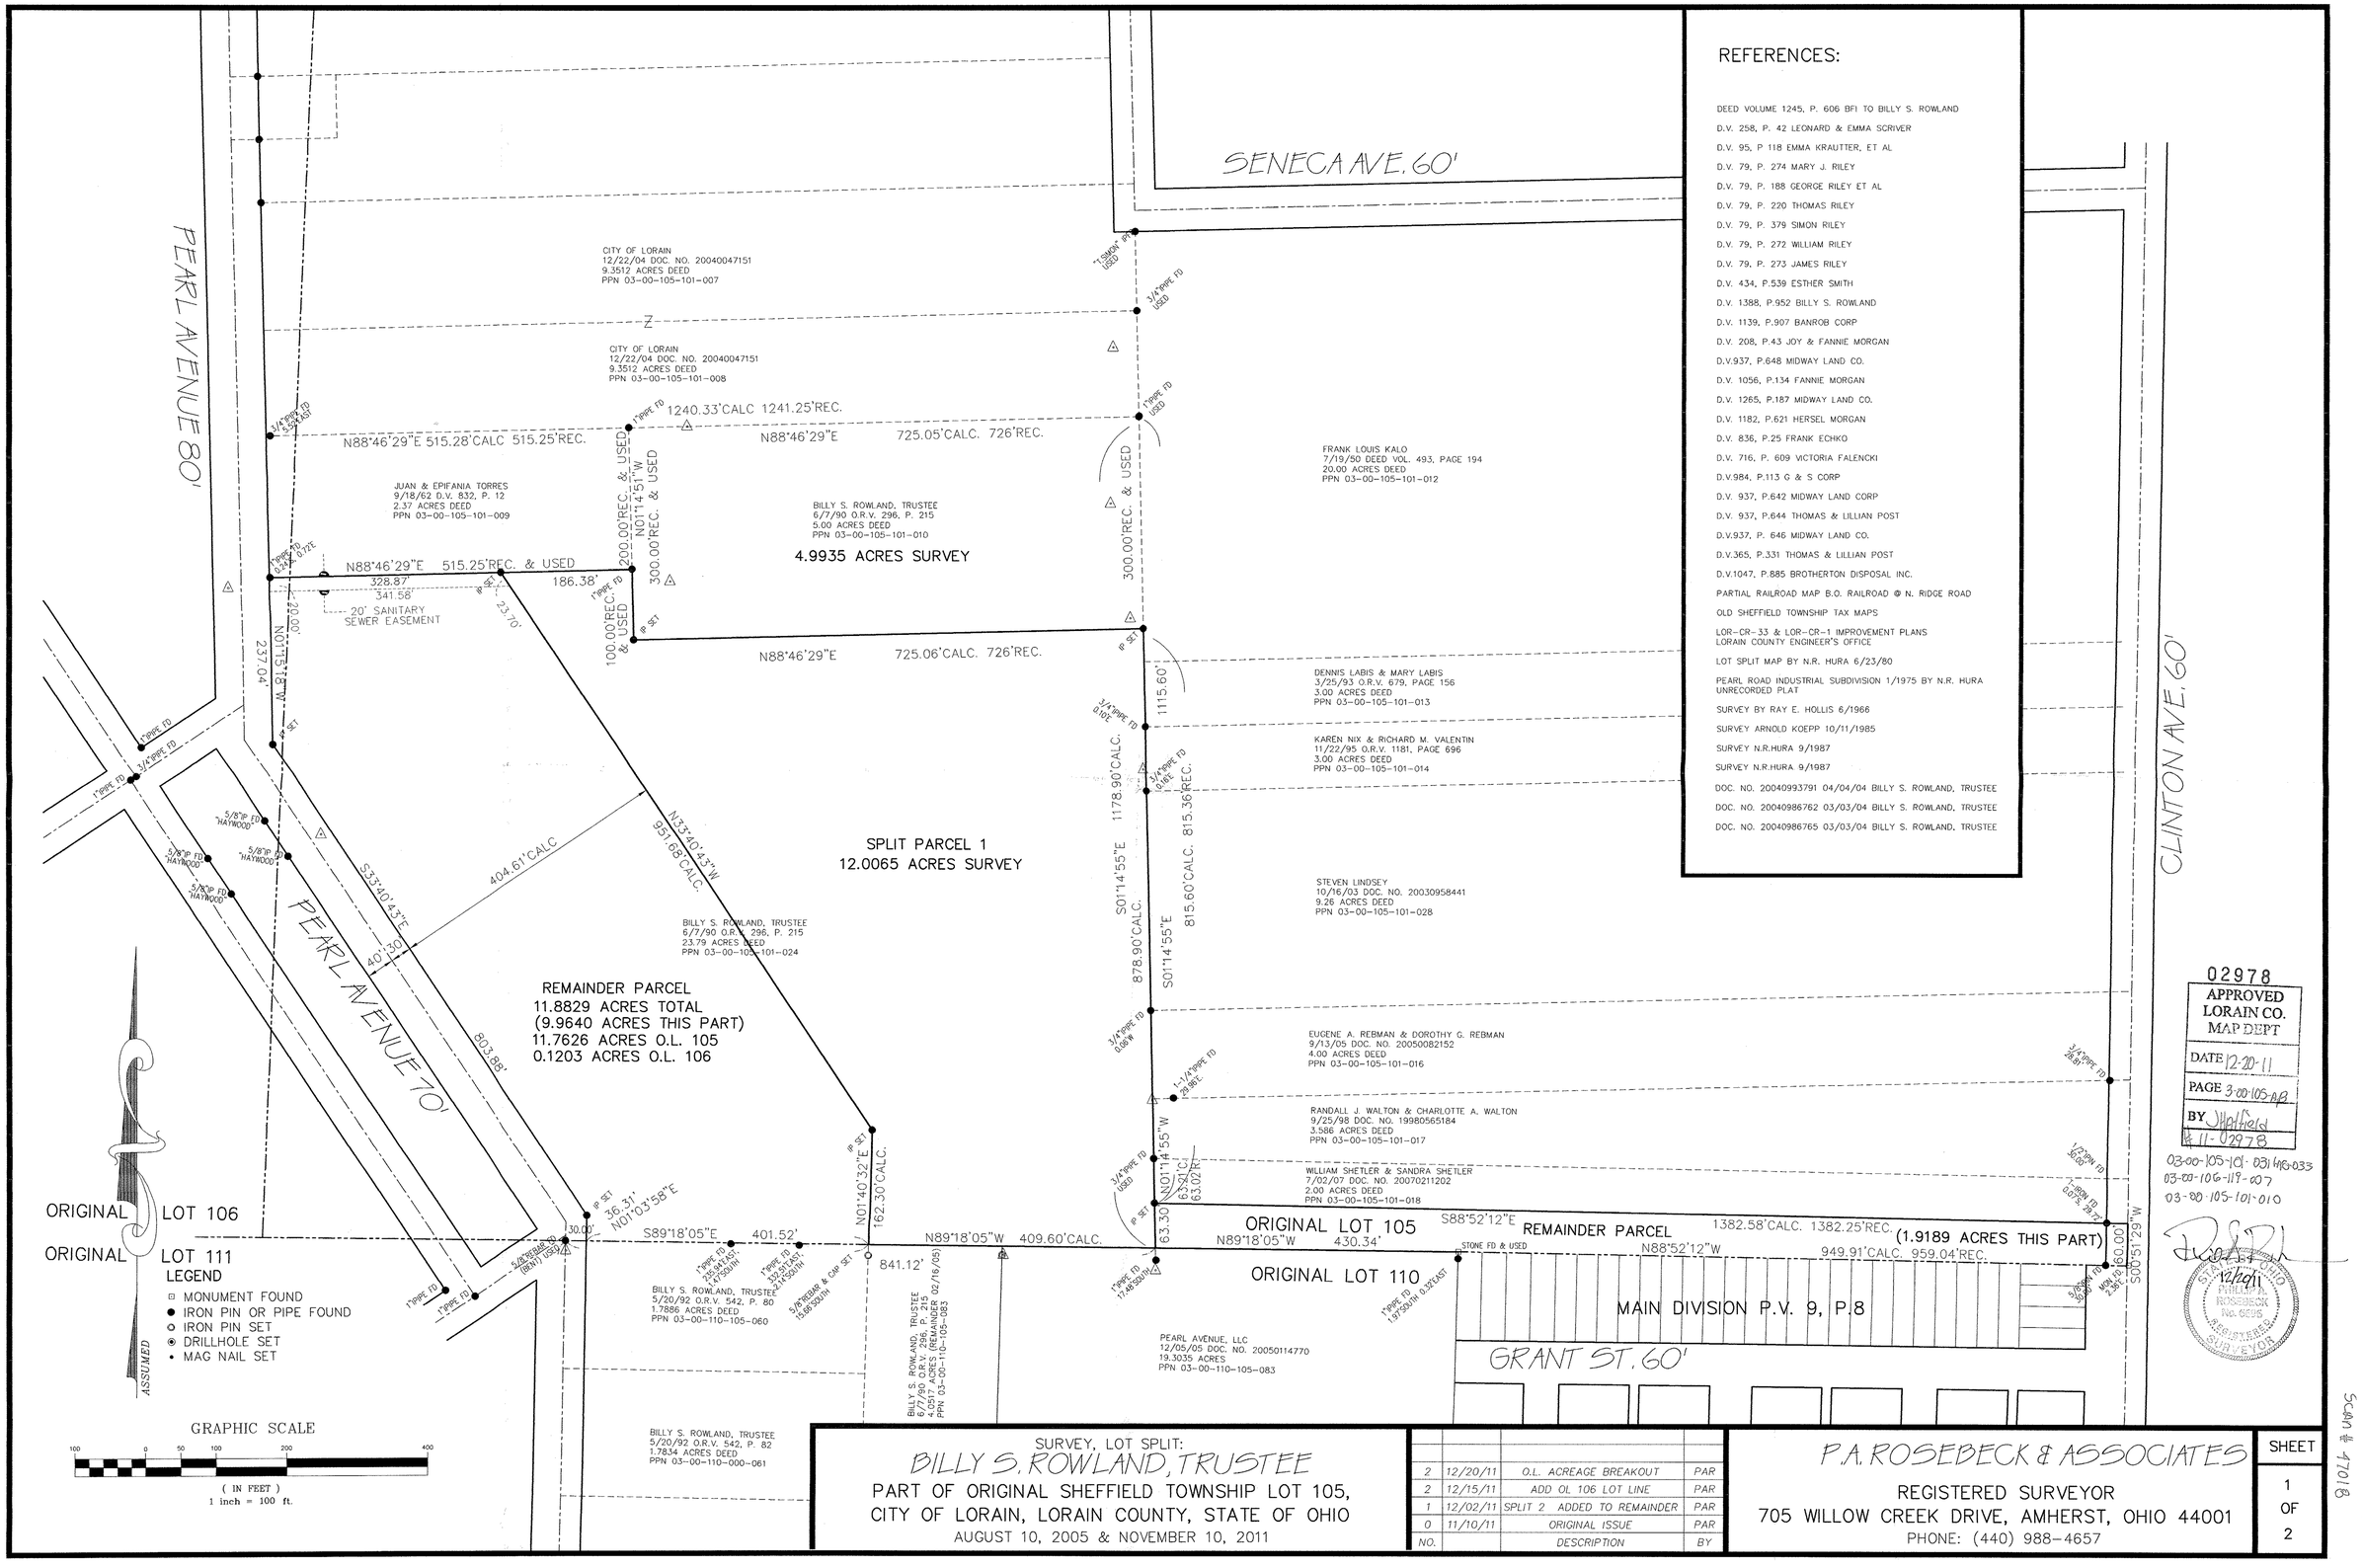

REFERENCES:

DEED VOLUME 1245, P. 606 BFI TO BILLY S. ROWLAND
D.V. 258, P. 42 LEONARD & EMMA SCRIVER
D.V. 95, P 118 EMMA KRAUTTER, ET AL
D.V. 79, P. 274 MARY J. RILEY
D.V. 79, P. 188 GEORGE RILEY ET AL
D.V. 79, P. 220 THOMAS RILEY
D.V. 79, P. 379 SIMON RILEY
D.V. 79, P. 272 WILLIAM RILEY
D.V. 79, P. 273 JAMES RILEY
D.V. 434, P.539 ESTHER SMITH
D.V. 1388, P.952 BILLY S. ROWLAND
D.V. 1139, P.907 BANROB CORP
D.V. 208, P.43 JOY & FANNIE MORGAN
D.V.937, P.648 MIDWAY LAND CO.
D.V. 1056, P.134 FANNIE MORGAN
D.V. 1265, P.187 MIDWAY LAND CO.
D.V. 1182, P.621 HERSEL MORGAN
D.V. 836, P.25 FRANK ECHKO
D.V. 716, P. 609 VICTORIA FALENCKI
D.V.984, P.113 G & S CORP
D.V. 937, P.642 MIDWAY LAND CORP
D.V. 937, P.644 THOMAS & LILLIAN POST
D.V.937, P. 646 MIDWAY LAND CO.
D.V.365, P.331 THOMAS & LILLIAN POST
D.V.1047, P.885 BROTHERTON DISPOSAL INC.
PARTIAL RAILROAD MAP B.O. RAILROAD @ N. RIDGE ROAD
OLD SHEFFIELD TOWNSHIP TAX MAPS
LOR-CR-33 & LOR-CR-1 IMPROVEMENT PLANS
LORAIN COUNTY ENGINEER'S OFFICE
LOT SPLIT MAP BY N.R. HURA 6/23/80
PEARL ROAD INDUSTRIAL SUBDIVISION 1/1975 BY N.R. HURA
UNRECORDED PLAT
SURVEY BY RAY E. HOLLIS 6/1966
SURVEY ARNOLD KOEPP 10/11/1985
SURVEY N.R.HURA 9/1987
SURVEY N.R.HURA 9/1987
DOC. NO. 20040993791 04/04/04 BILLY S. ROWLAND, TRUSTEE
DOC. NO. 20040986762 03/03/04 BILLY S. ROWLAND, TRUSTEE
DOC. NO. 20040986765 03/03/04 BILLY S. ROWLAND, TRUSTEE

02978
APPROVED
LORAIN CO.
MAP DEPT
DATE 12-20-11
PAGE 3-00-105-AB
BY JHatfield
11-02978

03-00-105-101-031 & 03-033
03-00-106-119-007
03-00-105-101-010

12/20/11
STATE OF OHIO
PHILIP A. ROSEBECK
No. 6695
REGISTERED SURVEYOR

SURVEY, LOT SPLIT:
BILLY S. ROWLAND, TRUSTEE
PART OF ORIGINAL SHEFFIELD TOWNSHIP LOT 105,
CITY OF LORAIN, LORAIN COUNTY, STATE OF OHIO
AUGUST 10, 2005 & NOVEMBER 10, 2011

NO.		DESCRIPTION	BY
2	12/20/11	O.L. ACREAGE BREAKOUT	PAR
2	12/15/11	ADD OL 106 LOT LINE	PAR
1	12/02/11	SPLIT 2 ADDED TO REMAINDER	PAR
0	11/10/11	ORIGINAL ISSUE	PAR

P.A. ROSEBECK & ASSOCIATES
REGISTERED SURVEYOR
705 WILLOW CREEK DRIVE, AMHERST, OHIO 44001
PHONE: (440) 988-4657

SHEET 1 OF 2

03-00-105-101-031 WO-033, 010
03-00-106-119-007
Scan # 1701B

C:\SVCP\LORAIN\ROWLAN02 11/08/11