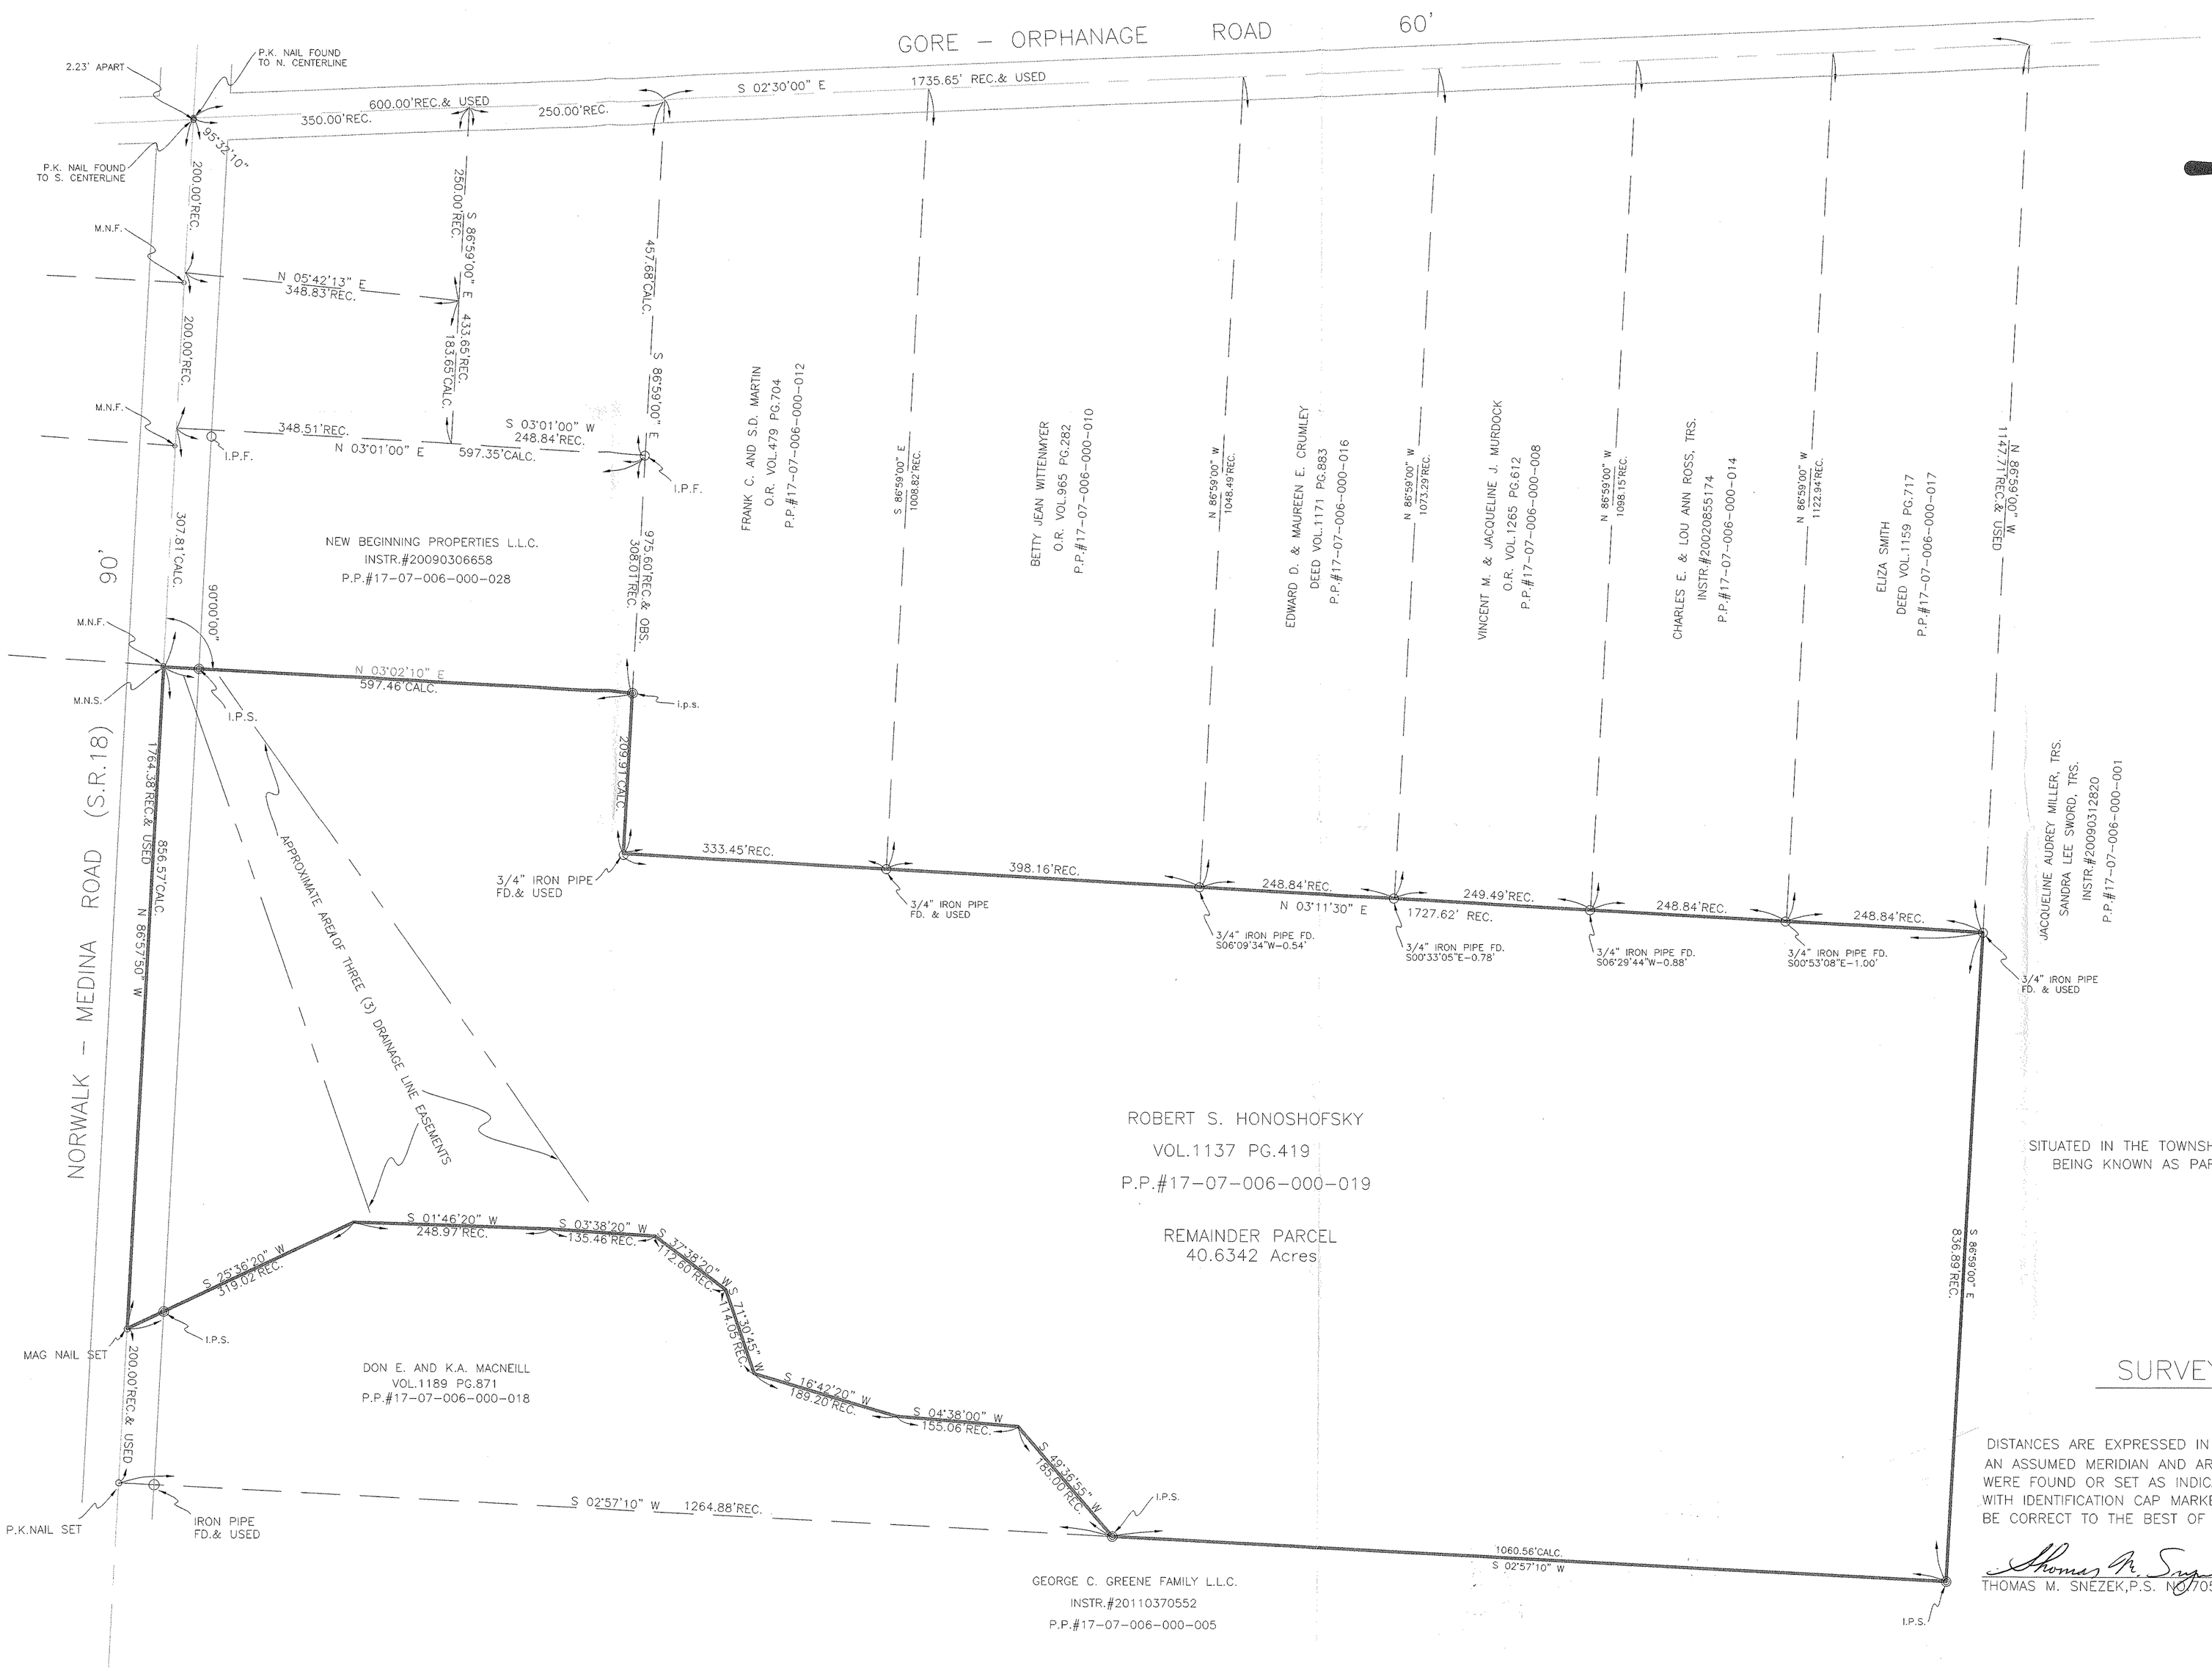

APPROVED
LORAIN CO.
MAP DEPT
DATE 6-22-11
PAGE 17-A
BY R. MAINES
#11-02308-C

17-07-006-000-025
Scan # 47029

SITUATED IN THE TOWNSHIP OF BRIGHTON, COUNTY OF LORAIN, STATE OF OHIO AND BEING KNOWN AS PART OF ORIGINAL BRIGHTON TOWNSHIP LOT 6, TRACT 7

SURVEYOR'S STATEMENT

DISTANCES ARE EXPRESSED IN FEET AND DECIMAL PARTS THEREOF. BEARINGS ARE TO AN ASSUMED MERIDIAN AND ARE USED TO INDICATE ANGLES ONLY. PERMANENT MONUMENTS WERE FOUND OR SET AS INDICATED HEREON. ——⊗—— I.P.S. INDICATES 5/8" IRON PIN WITH IDENTIFICATION CAP MARKED "T. SNEZEK S-7051" SET. ALL OF WHICH I DECLARE TO BE CORRECT TO THE BEST OF MY ABILITY AND BELIEF.

Thomas M. Snezek

THOMAS M. SNEZEK,P.S. No. 7051

6-6-11
DATE

STATE OF OHIO
THOMAS M. SNEZEK S-7051
SURVEYOR

17-07-006-000-025