RIDGE STREET 66'

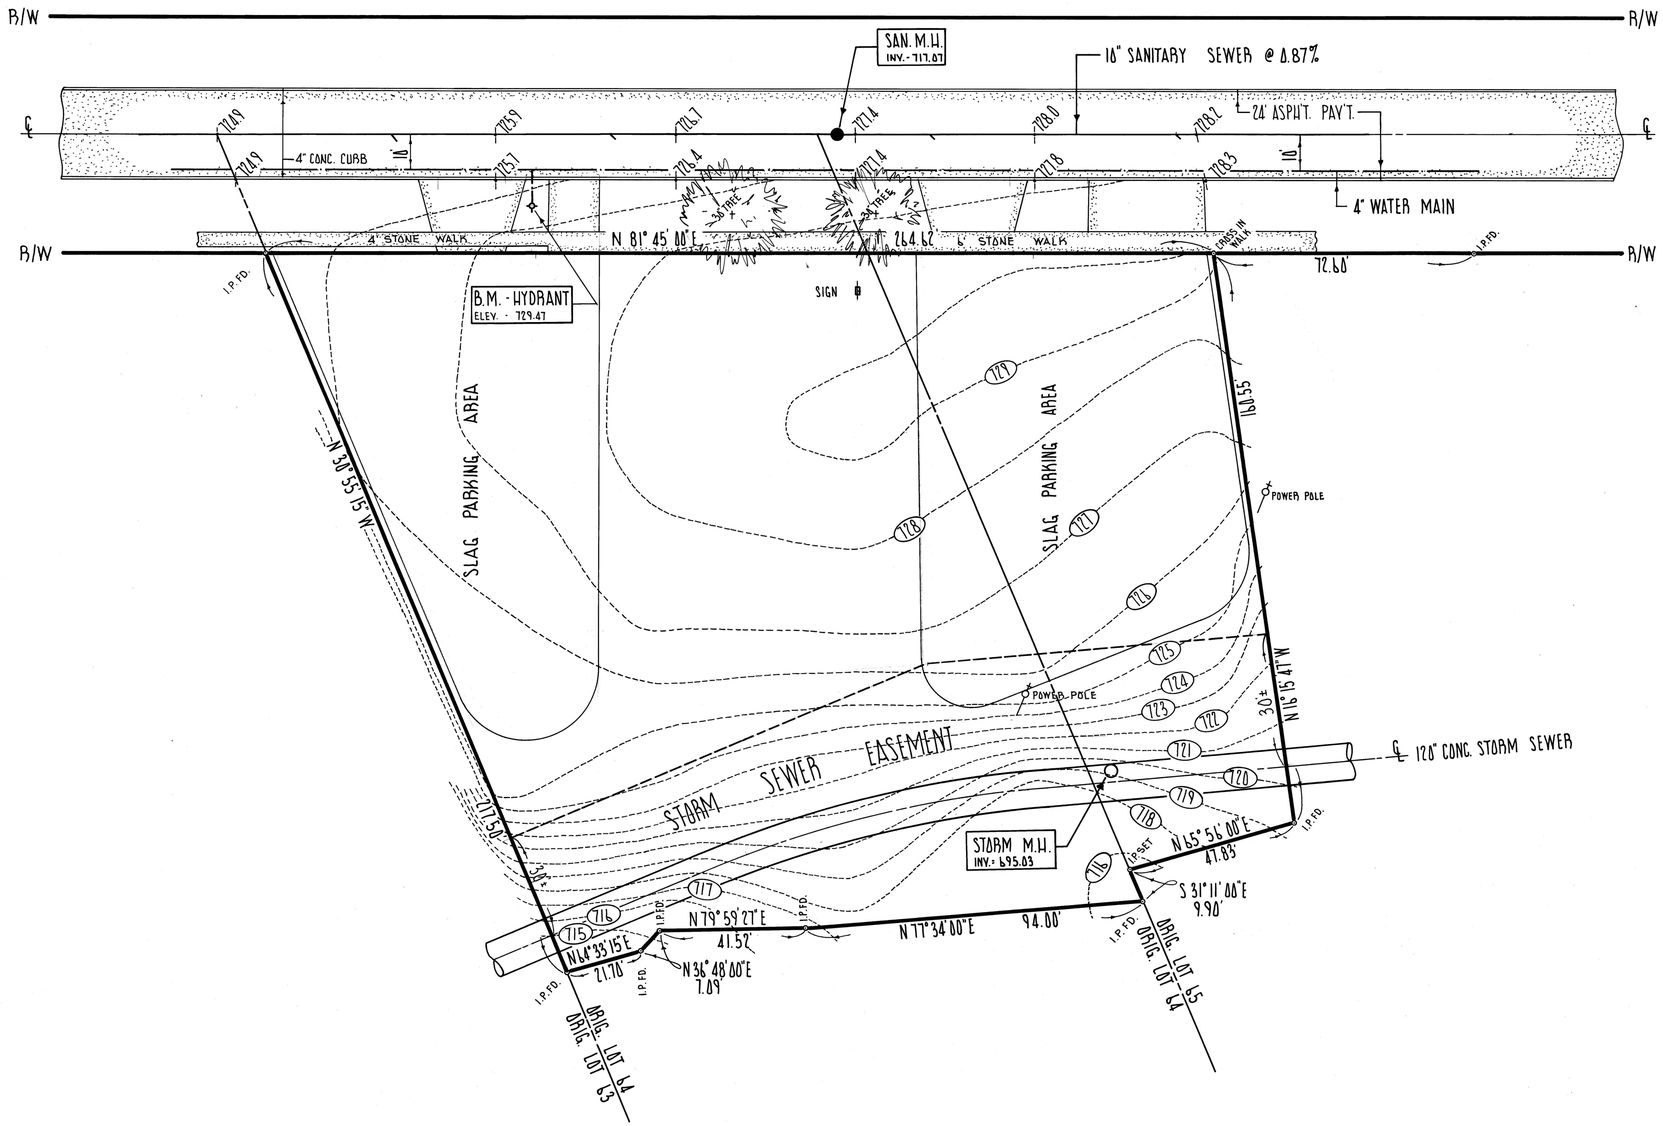

Description	By
'SIONS	

PROJECT

SURVEY AND TOPOGRAPHY
OF PART OF
ORIGINAL ELYRIA TOWNSHIP LOT NO. 64 AND 65
EAST OF THE BLACK RIVER
CITY OF ELYRIA - COUNTY OF LORAIN - STATE OF OHIO

PREPARED FOR:

Drawn by:	D.K.E.
Checked by:	
App. by:	
Scale:	1" = 20'
Date:	2 - 12 - 76

KLEINOEDER · SCHMIDT and ASSOCIATES

ENGINEERS — SURVEYORS — CONSULTANTS in LAND PLANNING

ELYRIA - NORWALK - MEDINA OHIO

REFERENCES

SHEET NO.	1 of 1
JOB NO.	72-269