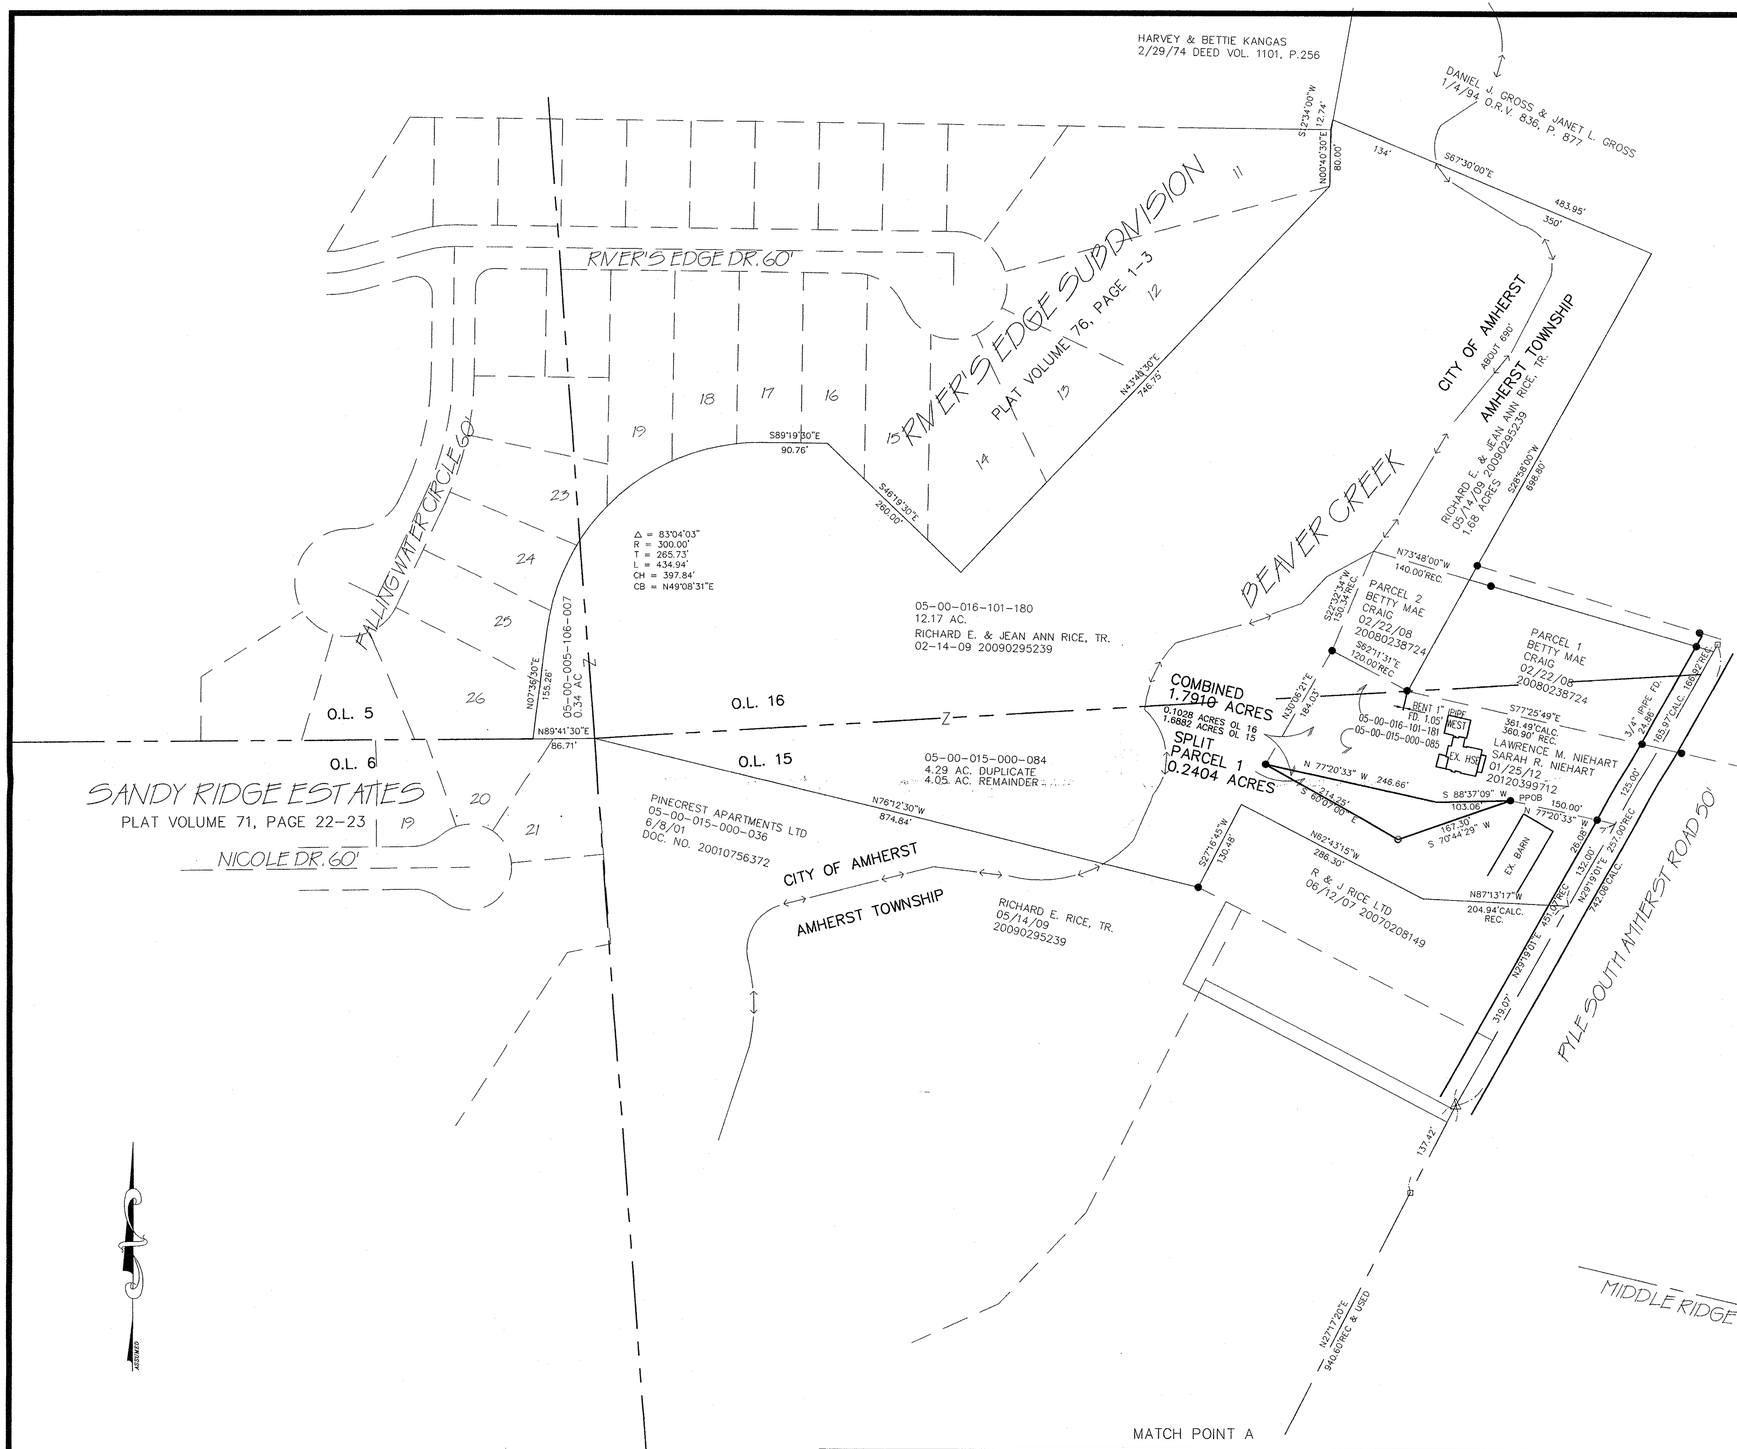

REFERENCE DOCUMENTS

DEED VOL. 712, P.603
DEED VOL. 790, P 531
DEED VOL. 967, P. 835
DEED VOL. 993, P. 496
DEED VOL. 1101, P. 256
DEED VOL. 1135, P.41
DEED VOL. 1193, P.319
DEED VOL. 1178, P.856
DEED VOL. 1159, P.157
DEED VOL. 1262, P.324
DEED VOL. 1276, P. 393
DEED VOL. 1327, P. 57
O.R.V. 9, P.342
O.R.V. 251, P.773
O.R.V. 251, P.771
O.R.V. 751 P. 928
O.R.V. 836, P. 877
O.R.V. 904, P.758
O.R.V. 909 P. 886
DOC. NO. 19980584085
DOC. NO. 20010756372
PLAT VOL. 76, P. 1
PLAT VOL. 71, P. 22

03017.1
APPROVED
LORAIN CO.
MAP DEPT
DATE 4-24-12
PAGE 5-00-05-A
BY: Hanfield
#12-03017

05-00-015.000-131
132
133
05-00-016-100-181
SCAN # 47069

LEGEND

- ▫ MONUMENT FOUND
- ● IRON PIN FOUND
- ○ 5/8" IRON PIN SET WITH YELLOW ID CAP "P. A. ROSEBECK" "S-6696"

CERTIFICATION

I CERTIFY THAT INFORMATION SHOWN HEREON IS THE RESULT OF A SURVEY PERFORMED BY ME IN DECEMBER, 2003, APRIL, 2007 AND MARCH 2012 IN ACCORDANCE WITH CHAPTER 4733-37 OAC. BASIS OF BEARINGS IS RELATED TO AN ASSUMED MERIDIAN AND ARE FOR THE PURPOSES OF DESCRIBING ANGLES ONLY.

STATE OF OHIO
3/20/12
PHILLIP A. ROSEBECK
No. 6696
REGISTERED SURVEYOR

PHIL A. ROSEBECK, REG. SURVEYOR #6696

GRAPHIC SCALE
100 0 50 100 200 400
(IN FEET)
1 inch = 100 ft.

SURVEY MAP
RICHARD E. RICE & JEAN ANN RICE, TR.
PART OF ORIGINAL AMHERST TOWNSHIP LOTS 15 & 16,
AMHERST TOWNSHIP, LORAIN COUNTY, STATE OF OHIO
MARCH 20, 2012

NO.	DATE	DESCRIPTION	BY
0	03/25/12	ORIGINAL ISSUE	PAR

P.A. ROSEBECK & ASSOCIATES
REGISTERED SURVEYOR
705 WILLOW CREEK DRIVE, AMHERST, OHIO 44001
PHONE: (440) 988-4657

SHEET 1 OF 1

05-00-015-000-131
05-00-016-101-181
Scan # 47069