03-00-043-107-005
Scan #47072

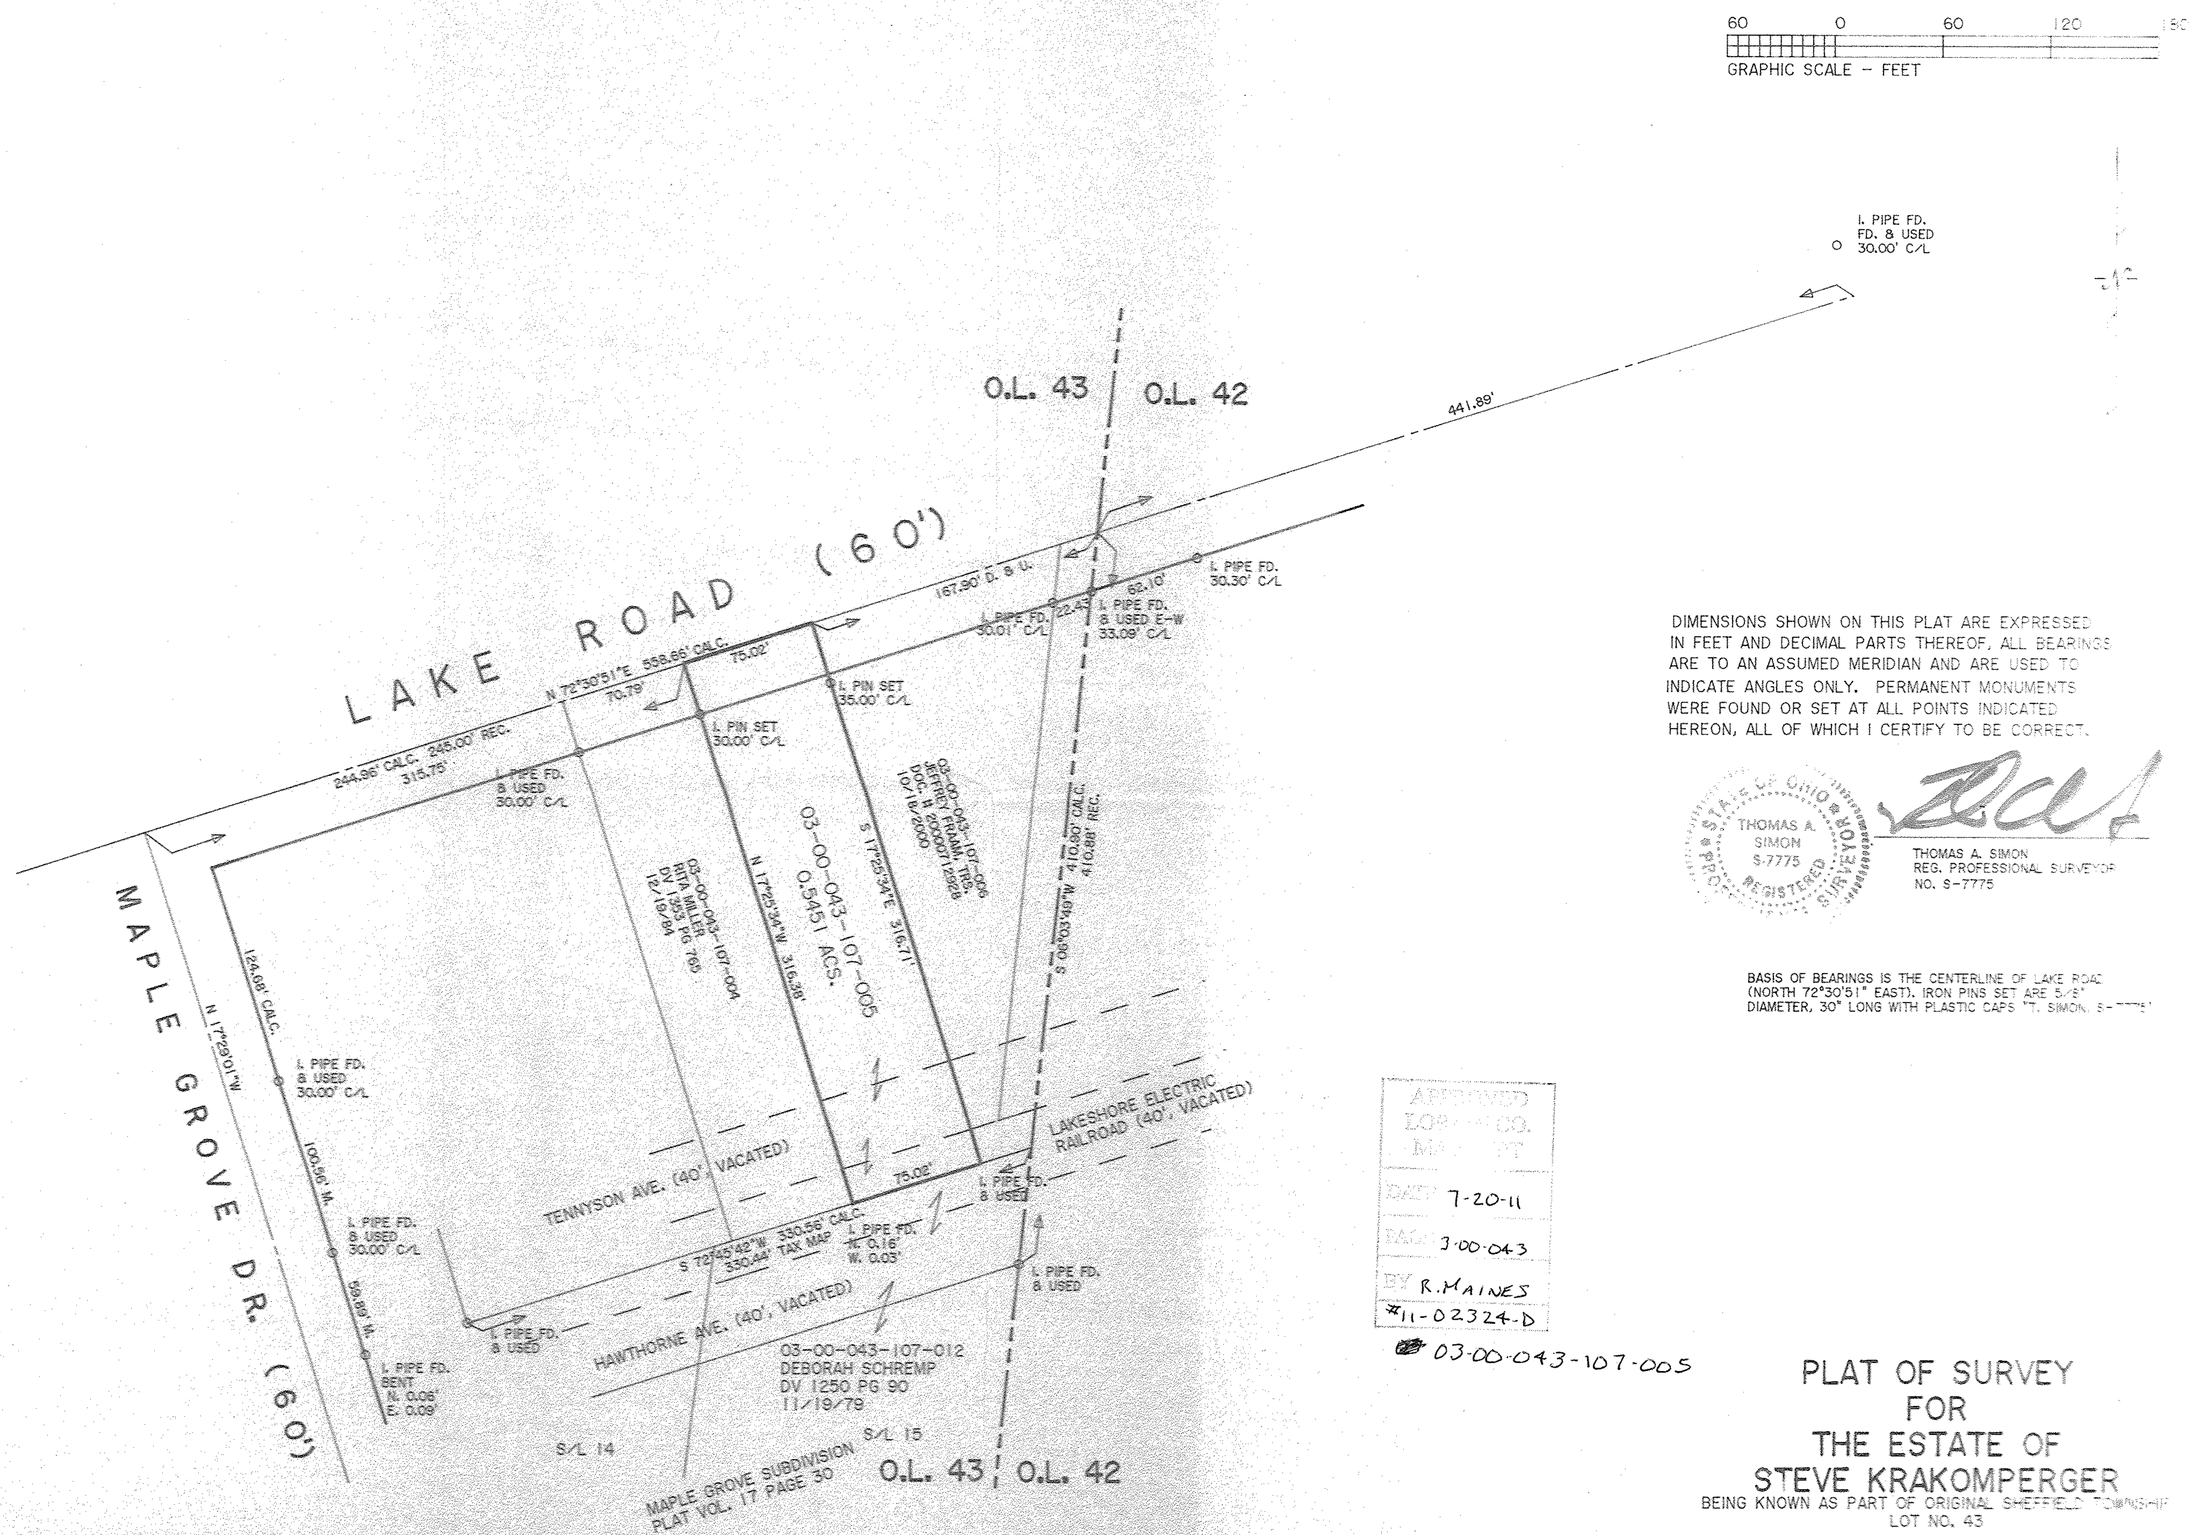

DIMENSIONS SHOWN ON THIS PLAT ARE EXPRESSED IN FEET AND DECIMAL PARTS THEREOF. ALL BEARINGS ARE TO AN ASSUMED MERIDIAN AND ARE USED TO INDICATE ANGLES ONLY. PERMANENT MONUMENTS WERE FOUND OR SET AT ALL POINTS INDICATED HEREON, ALL OF WHICH I CERTIFY TO BE CORRECT.

STATE OF OHIO
THOMAS A. SIMON
S-7775
REGISTERED
SURVEYOR

THOMAS A. SIMON
REG. PROFESSIONAL SURVEYOR
NO. S-7775

BASIS OF BEARINGS IS THE CENTERLINE OF LAKE ROAD (NORTH 72°30'51" EAST). IRON PINS SET ARE 5/8" DIAMETER, 30" LONG WITH PLASTIC CAPS "T. SIMON, S-7775"

APPROVED
LORAIN CO.
MAP DEPT.
DATE 7-20-11
FAC. 3-00-043
BY R. MAINES
#11-02324-D

03-00-043-107-005

PLAT OF SURVEY
FOR
THE ESTATE OF
STEVE KRAKOMPERGER

BEING KNOWN AS PART OF ORIGINAL SHEFFIELD TOWNSHIP LOT NO. 43

CITY OF SHEFFIELD LAKE COUNTY OF LORAIN
STATE OF OHIO

JUNE, 2011 SCALE: 1" = 60'

THOMAS SIMON & ASSOCIATES, INC.
PROFESSIONAL LAND SURVEYORS

150 SOUTH OLIVE STREET
ELYRIA, OHIO 44035

(440) 327-2925
FAX 327-2964

JOB NO. 201 -1729