05-00-026-101-129
Scan #470178

STATE OF OHIO, COUNTY OF LORAIN
AMHERST TOWNSHIP ORIGINAL LOT 26
CITY OF AMHERST

LEGEND

REC. - RECORD DISTANCE OR ANGLE

CAL. - CALCULATED DISTANCE OR ANGLE

P.O.B. - PLACE OF BEGINNING

T.P.O.B. - TRUE PLACE OF BEGINNING

■ - MONUMENT BOX

● - MONUMENT FOUND, SIZE & TYPE AS INDICATED.

O - 5/8" REBAR, 30 INCHES IN LENGTH, WITH I.D. CAP C&A SET

(XX°XX'XX" - RECORD BEARING
XX.XX') & DISTANCE

DATA USED

TAX MAPS
DEEDS
SURVEYS
NO.18716
NO.15653

03014

APPROVED
LORAIN CO.
MAP DEPT

DATE 4-20-12

PAGE 5-00-026-0

BY JHatfield

#12-03014

05-00-026-101-129

NOTE: DIMENSIONS SHOWN HEREON ARE GIVEN IN FEET AND DECIMAL PARTS THEREOF.

NOTE: THIS SURVEY WAS PREPARED WITHOUT BENEFIT OF A TITLE REPORT AND NO SEARCH OF PUBLIC RECORDS WAS MADE FOR EASEMENTS, RIGHT-OF-WAYS & ETC.

STATE OF OHIO
MATTHEW L. CAMPBELL
8546
REGISTERED PROFESSIONAL SURVEYOR

I HEREBY CERTIFY THAT THIS SURVEY WAS PREPARED IN ACCORDANCE WITH THE MINIMUM STANDARDS FOR BOUNDARY SURVEYS IN THE STATE OF OHIO AS DESCRIBED IN O.A.C. CHAPTER 4733-37.

MATTHEW L. CAMPBELL REG. NO. 8546
CAMPBELL & ASSOCIATES, INC.

4-10-12
DATE

BASIS OF BEARINGS

THE BASIS OF BEARINGS FOR THIS SURVEY IS THE OHIO STATE PLANE COORDINATE SYSTEM, NORTH ZONE, NAD 83 (1986).

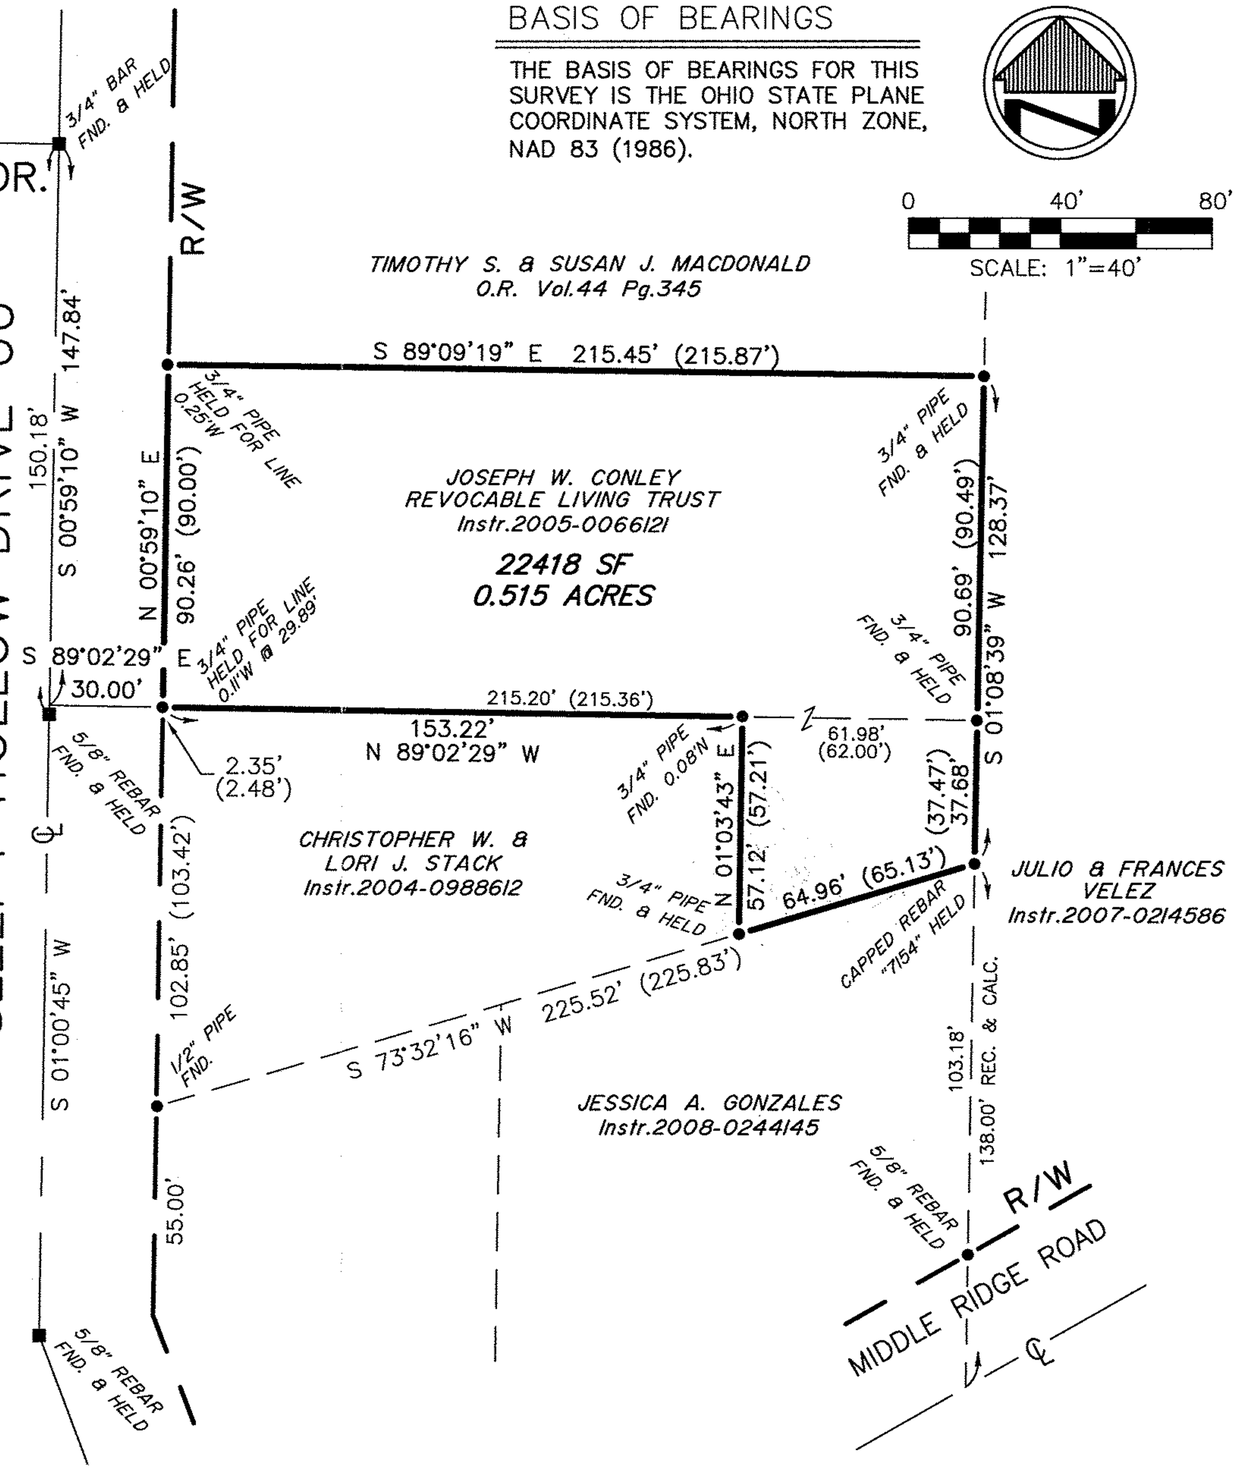

DATE: 4/9/2012
BY: mlc
SCALE: 1"=40'

BOUNDARY SURVEY

195 SLEEPY HOLLOW DRIVE
AMHERST, OHIO 44001

CAMPBELL & ASSOCIATES, INC.
Surveying · Engineering

1923 Bailey Road Suite A
Cuyahoga Falls, Ohio 44221
(330) 945-4117
www.campbellsurvey.com

JOB NO.
20120063

SHEET 1 OF 1

20120063