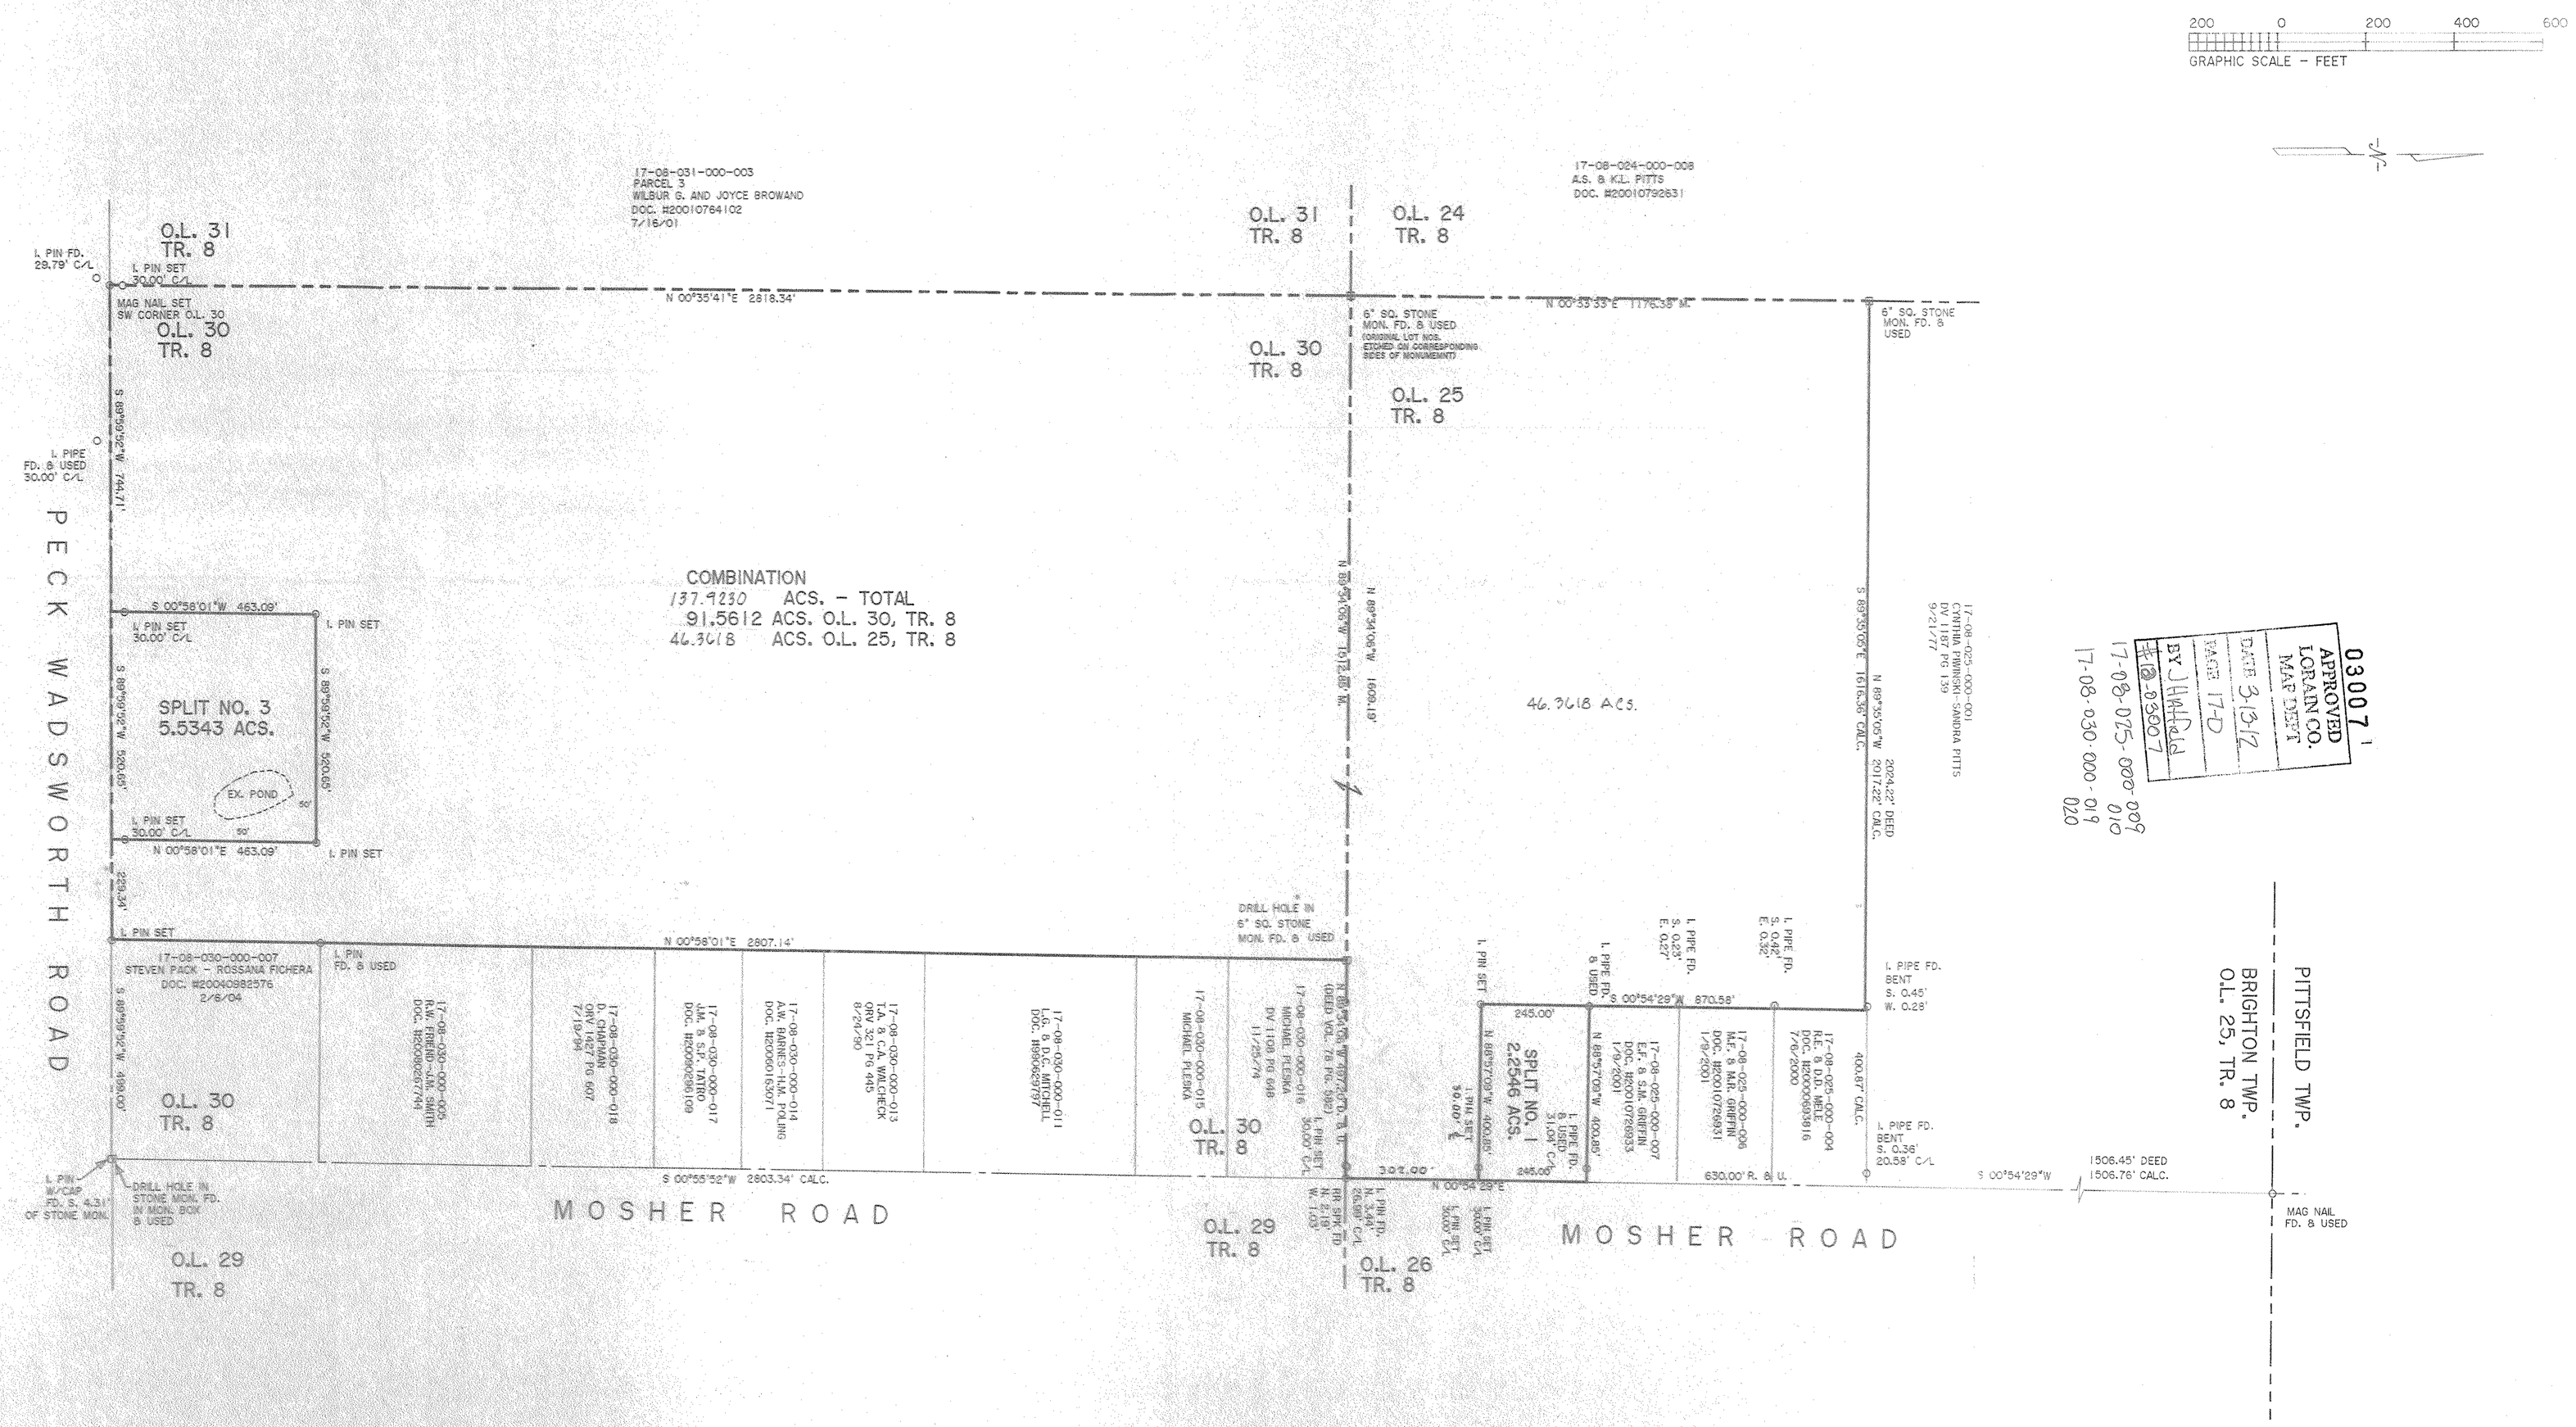

DIMENSIONS SHOWN ON THIS PLAT ARE EXPRESSED IN FEET AND DECIMAL PARTS THEREOF, ALL BEARINGS ARE TO AN ASSUMED MERIDIAN AND ARE USED TO INDICATE ANGLES ONLY. PERMANENT MONUMENTS WERE FOUND OR SET AT ALL POINTS INDICATED HEREON, ALL OF WHICH I CERTIFY TO BE CORRECT.

THOMAS A. SIMON
REG. PROFESSIONAL SURVEYOR
NO. S-7775

THOMAS A. SIMON
S-7775
REGISTERED
PROFESSIONAL SURVEYOR
STATE OF OHIO

BASIS OF BEARINGS IS THE CENTERLINE OF MOSHER ROAD (NORTH 00°54'29" EAST). IRON PINS SET ARE 5/8" DIAMETER, 30" LONG WITH PLASTIC CAPS "T. SIMON, S-7775".

THOMAS SIMON & ASSOCIATES, INC.
PROFESSIONAL LAND SURVEYORS
150 SOUTH OLIVE STREET
ELYRIA, OHIO 44035
(440) 327-2925
FAX 327-2964

PLAT OF BOUNDARY SURVEY FOR WILBUR & JOYCE BROWAND

BEING KNOWN AS PARTS OF ORIGINAL BRIGHTON TOWNSHIP LOT NO. 25, TRACT 8 AND LOT NO. 30, TRACT 8

COUNTY OF LORAIN STATE OF OHIO

JULY, 2011
JAN. 2012

SCALE: 1" = 200'

JOB NO. 2011-037