11-00-097-000-039
Scan # 47112

LEGEND

- Ø UTILITY POLE
- x——x CHAIN LINK FENCE
- ● DENOTES 5/8" IRON PIN SET WITH "DEMPSEY P.S. 6914" CAP (UNLESS OTHERWISE NOTED)

100 0 100 200 300

SCALE: 1" = 100'

ABBREVIATIONS

Dd. – DEED
MSD. – MEASURED
ACT. – ACTUAL
CALC. – CALCULATED
OBS. – OBSERVED
TD. – TURNED
FD. – FOUND
ENCR. – ENCROACHES
CLRS. – CLEARS
ASPH. – ASPHALT
CONC. – CONCRETE
SUBJ. – SUBJECT
CONT. – CONTIGUOUS
U.G. – UNDERGROUND
O.H. – OVERHEAD

I HEREBY STATE THAT THIS MAP IS BASED ON AN ACTUAL FIELD SURVEY PREPARED BY ME. THE SURVEY IS CORRECT TO THE BEST OF MY KNOWLEDGE, INFORMATION AND BELIEF. PERMANENT MONUMENTS WERE FOUND OR SET AT ALL LOCATIONS SHOWN HEREON. ALL DIMENSIONS GIVEN ARE EXPRESSED IN FEET AND DECIMAL PARTS THEREOF. BEARINGS ARE TO AN ASSUMED MERIDIAN AND ARE SHOWN TO INDICATE ANGLES ONLY.

CHRISTOPHER J. DEMPSEY
PROFESSIONAL SURVEYOR NO. 6914
DATE OF SURVEY: MAY 31, 2011
DATE SIGNED: Jan. 24, 2012

www.dempseysurvey.com
85
DEMPSEY / SURVEYING / COMPANY
P 216/226/1130 F 216/226/1131
12815 DETROIT AVENUE
CLEVELAND, OH 44107-2835

STATE OF OHIO
CHRISTOPHER J. DEMPSEY
S-6914
REGISTERED
PROFESSIONAL SURVEYOR

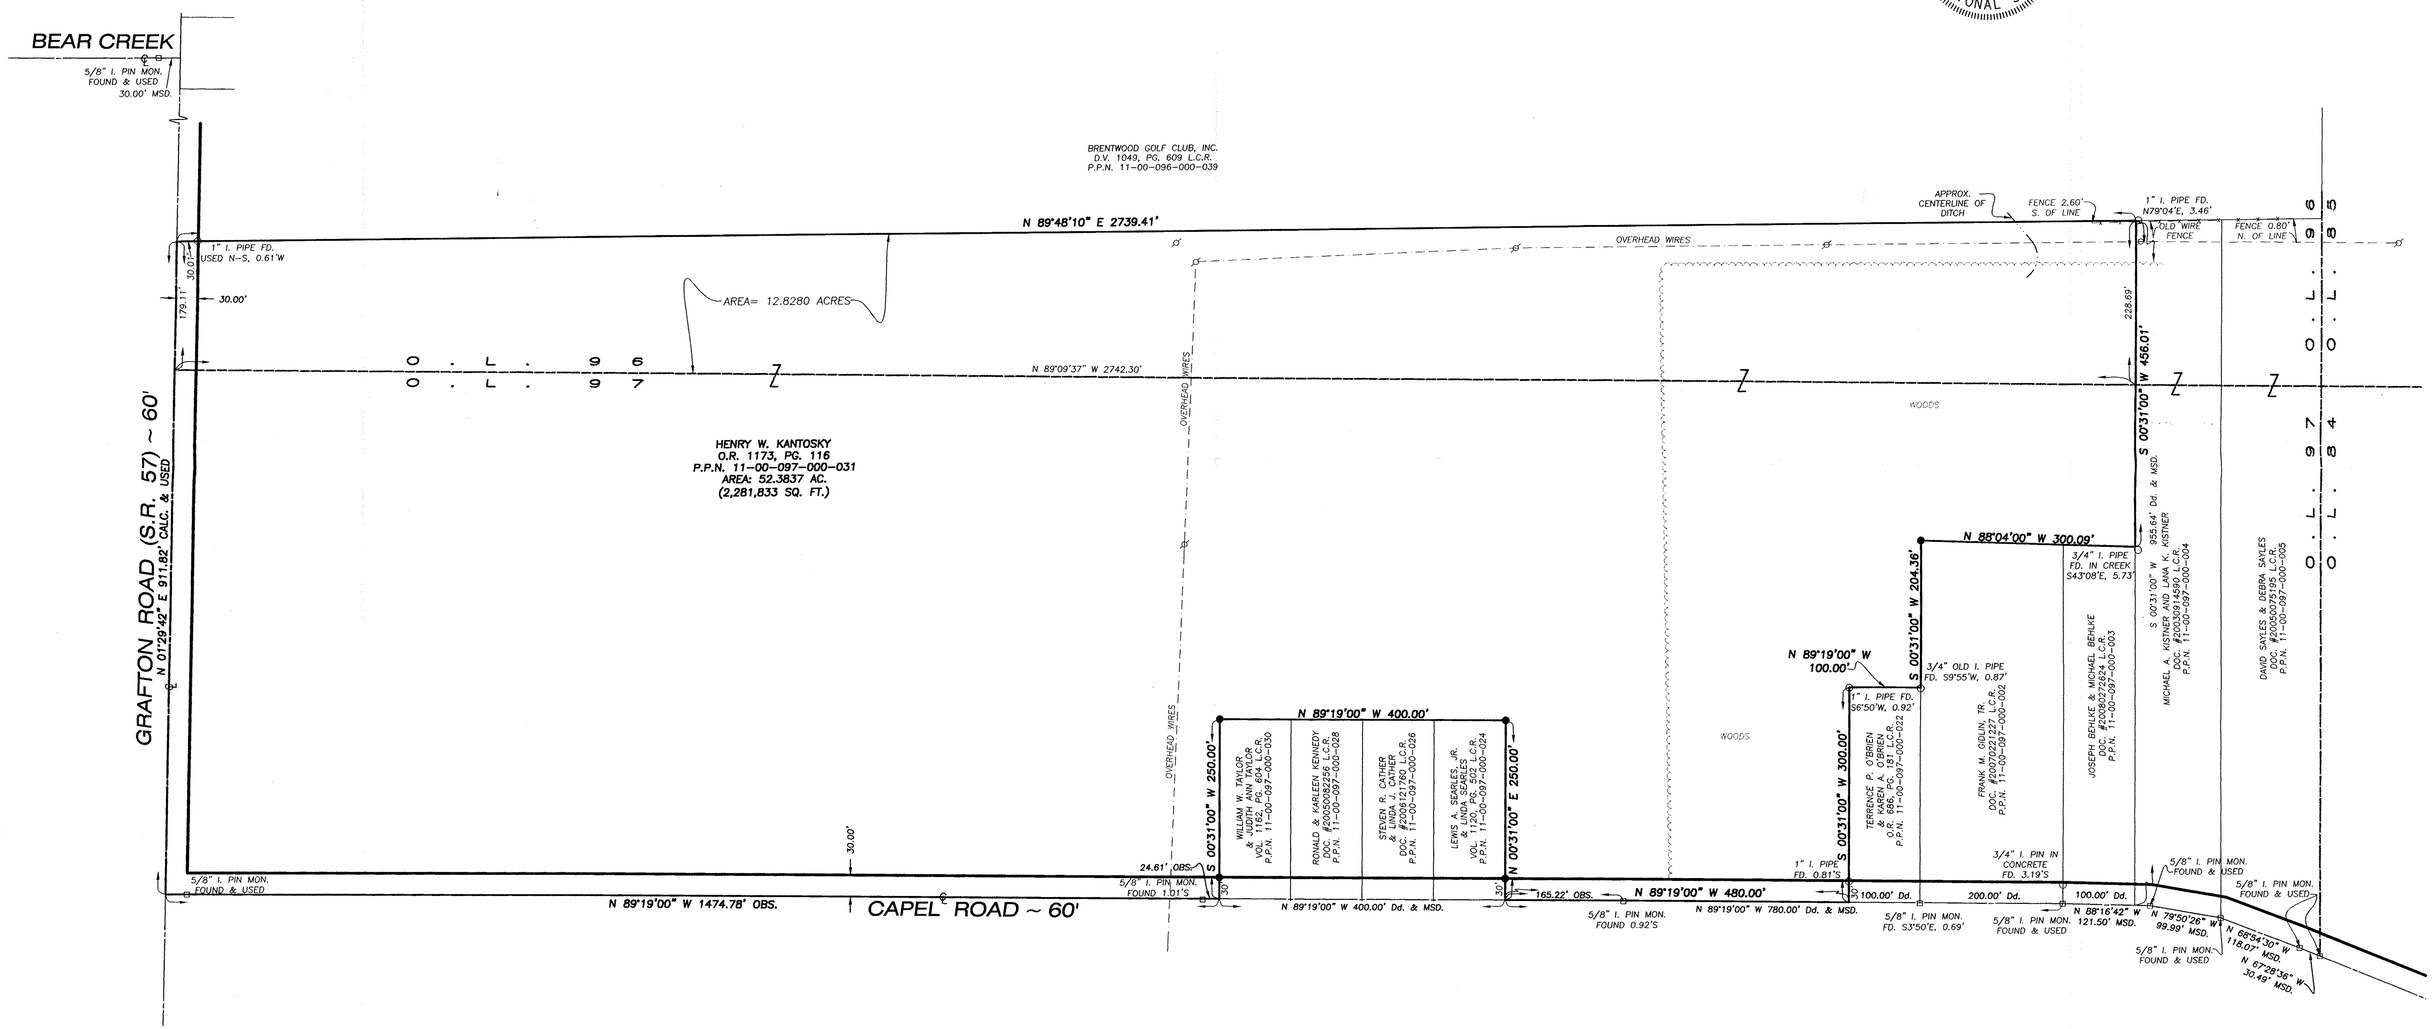

APPROVED
LORAIN CO.
MAP DEPT.
DATE 2/15/12
PAGE 11-EK 11-00-096-A&B
BY T. SPILLMAN
PARCEL 12-02443-C

BOUNDARY SURVEY
FOR
HENRY W. KANTOSKY

SITUATED IN THE TOWNSHIP OF EATON, COUNTY OF LORAIN, STATE OF OHIO, AND KNOWN AS BEING A PART OF ORIGINAL EATON TOWNSHIP LOT NUMBERS 96 & 97.

JOB NO. 8000	HORIZ. SCALE 1"=100'	VERT. SCALE NONE	DRAWN BY DMH	FIELD CREW JK,BS
LAST PLOT DATE Jan 24, 2012	DATE OF SURVEY MAY 31, 2011			CHECKED BY CJD

www.dempseysurvey.com
85
DEMPSEY / SURVEYING / COMPANY
P 216/226/1130 F 216/226/1131
12815 DETROIT AVENUE
CLEVELAND, OH 44107-2835

SHEET 1 OF 1

Drawing File: K:\8000-8099\8000\8000-R1.DWG Jan 24, 2012 – 10:24am