47133

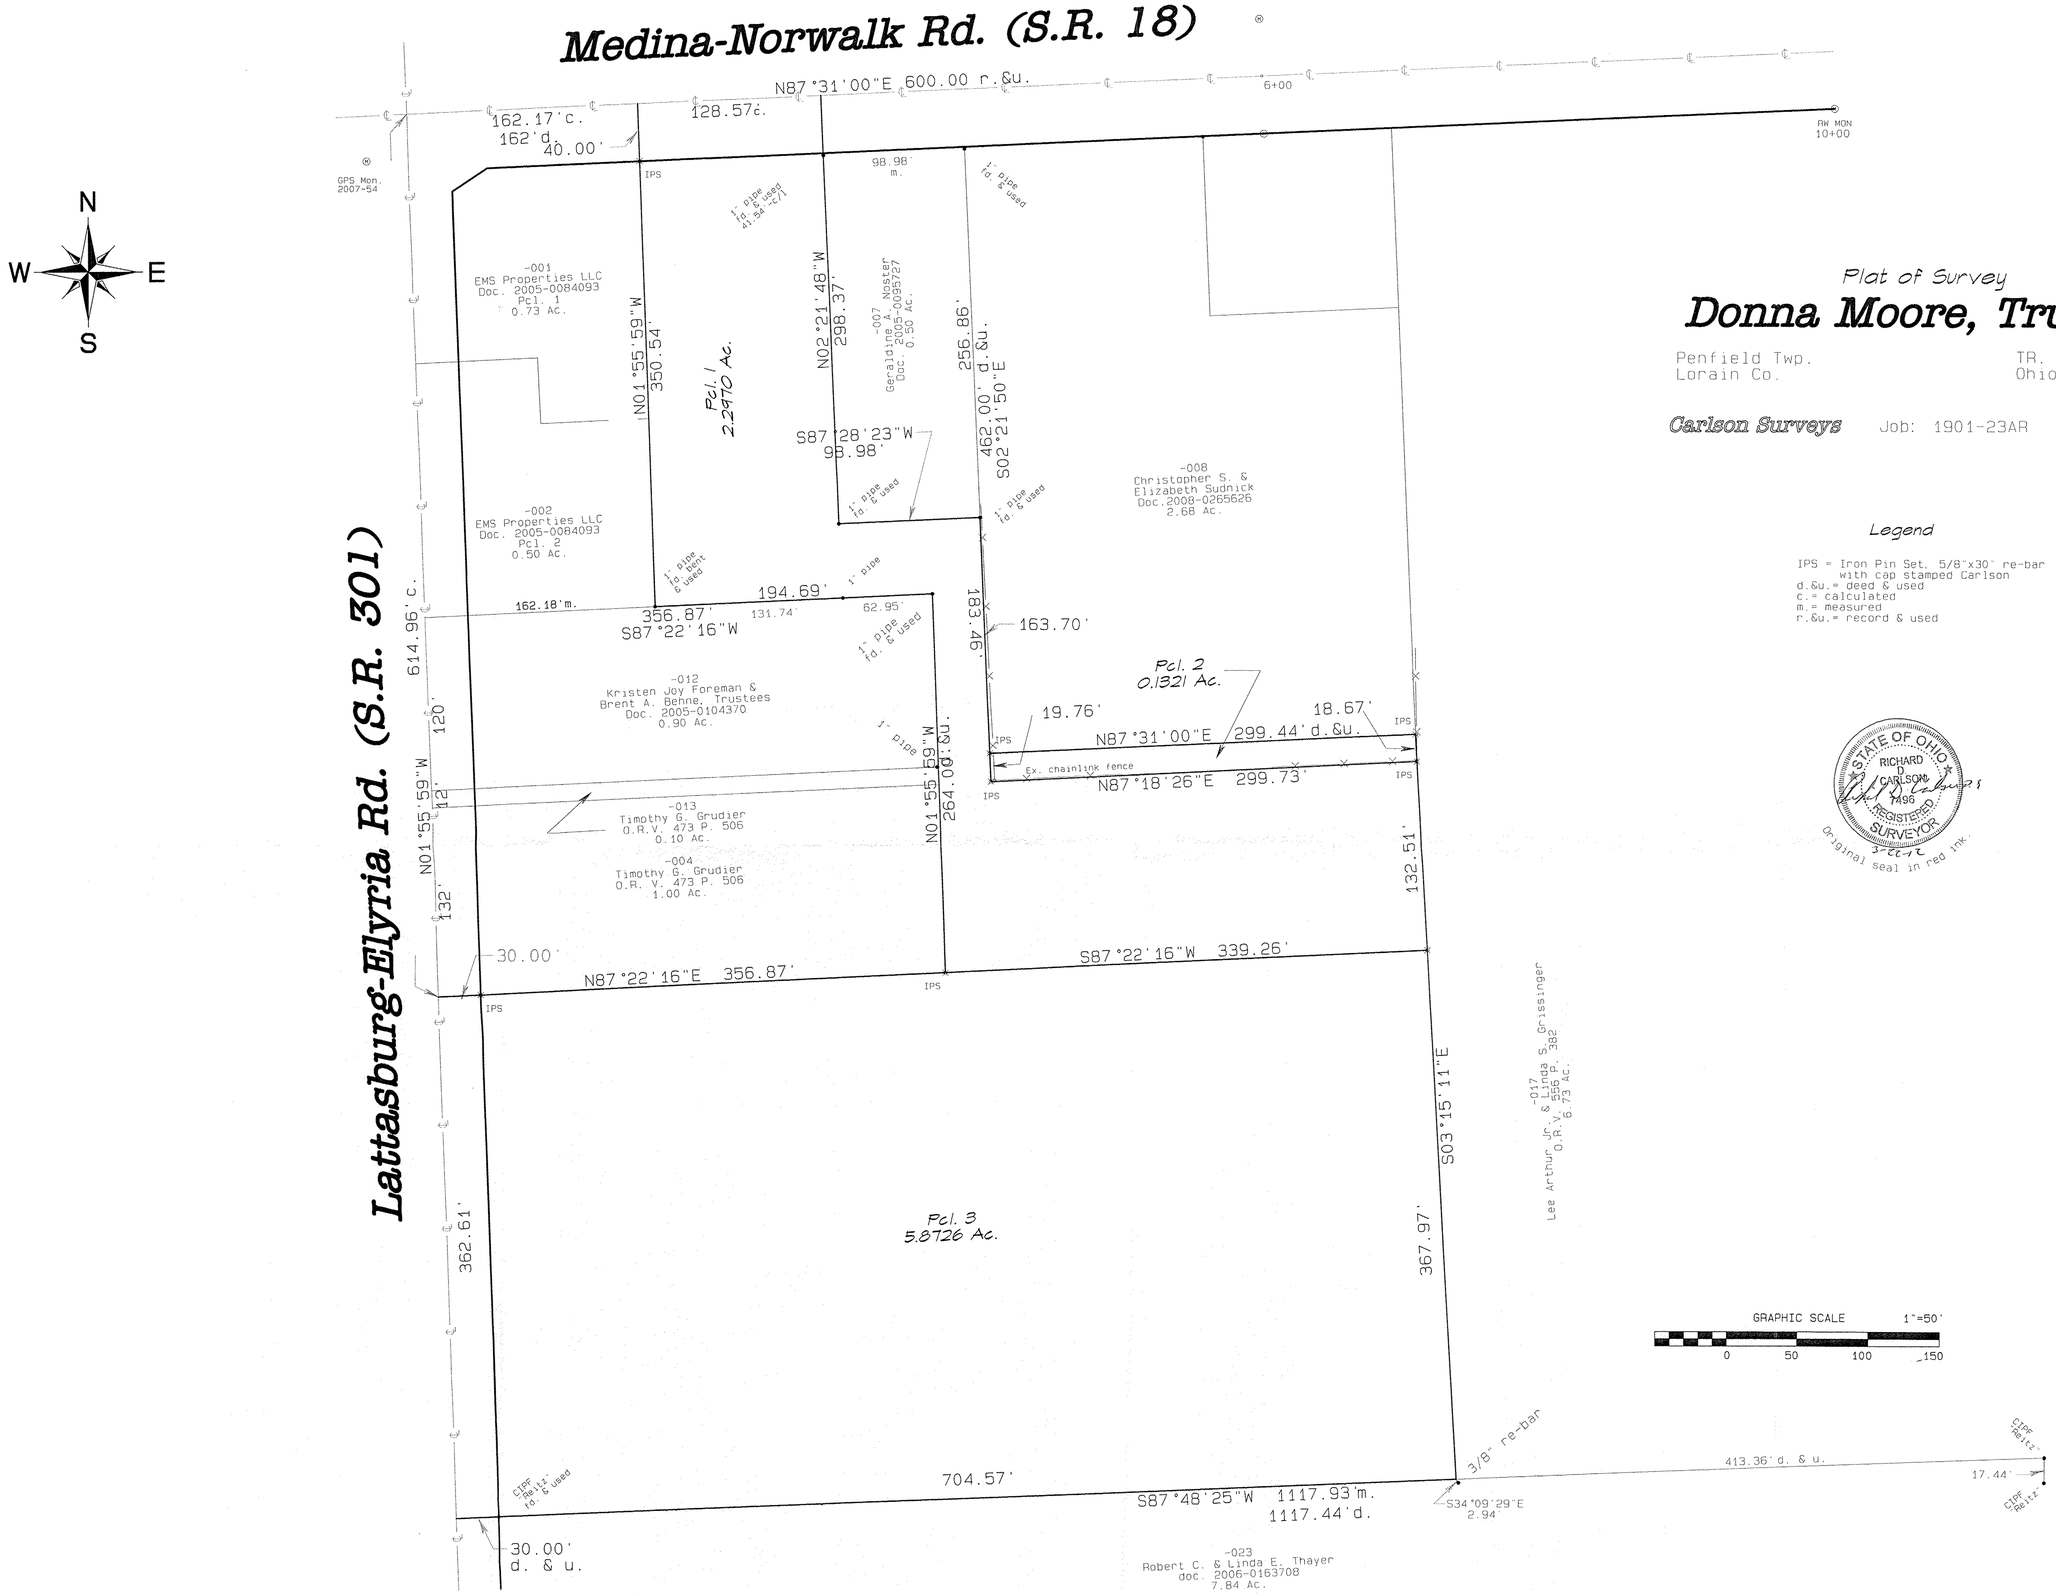


Plat of Survey

# Donna Moore, Trustee

Penfield Twp.
Lorain Co.

TR. 3 O.L. 13
Ohio

**Carlson Surveys** Job: 1901-23AR July 2010

## Legend

IPS = Iron Pin Set, 5/8"x30" re-bar with cap stamped Carlson
d.&u.= deed & used
c.= calculated
m.= measured
r.&u.= record & used

STATE OF OHIO
RICHARD D. CARLSON
7495
REGISTERED SURVEYOR

Original seal in red ink.

03024 ↓

| APPROVED LORAIN CO. MAP DEPT |
|---|
| DATE 5-8-12 |
| PAGE 19-03-013 |
| BY JHatfield |
| #12-03024 |

19-03-013-000-025 thru -029