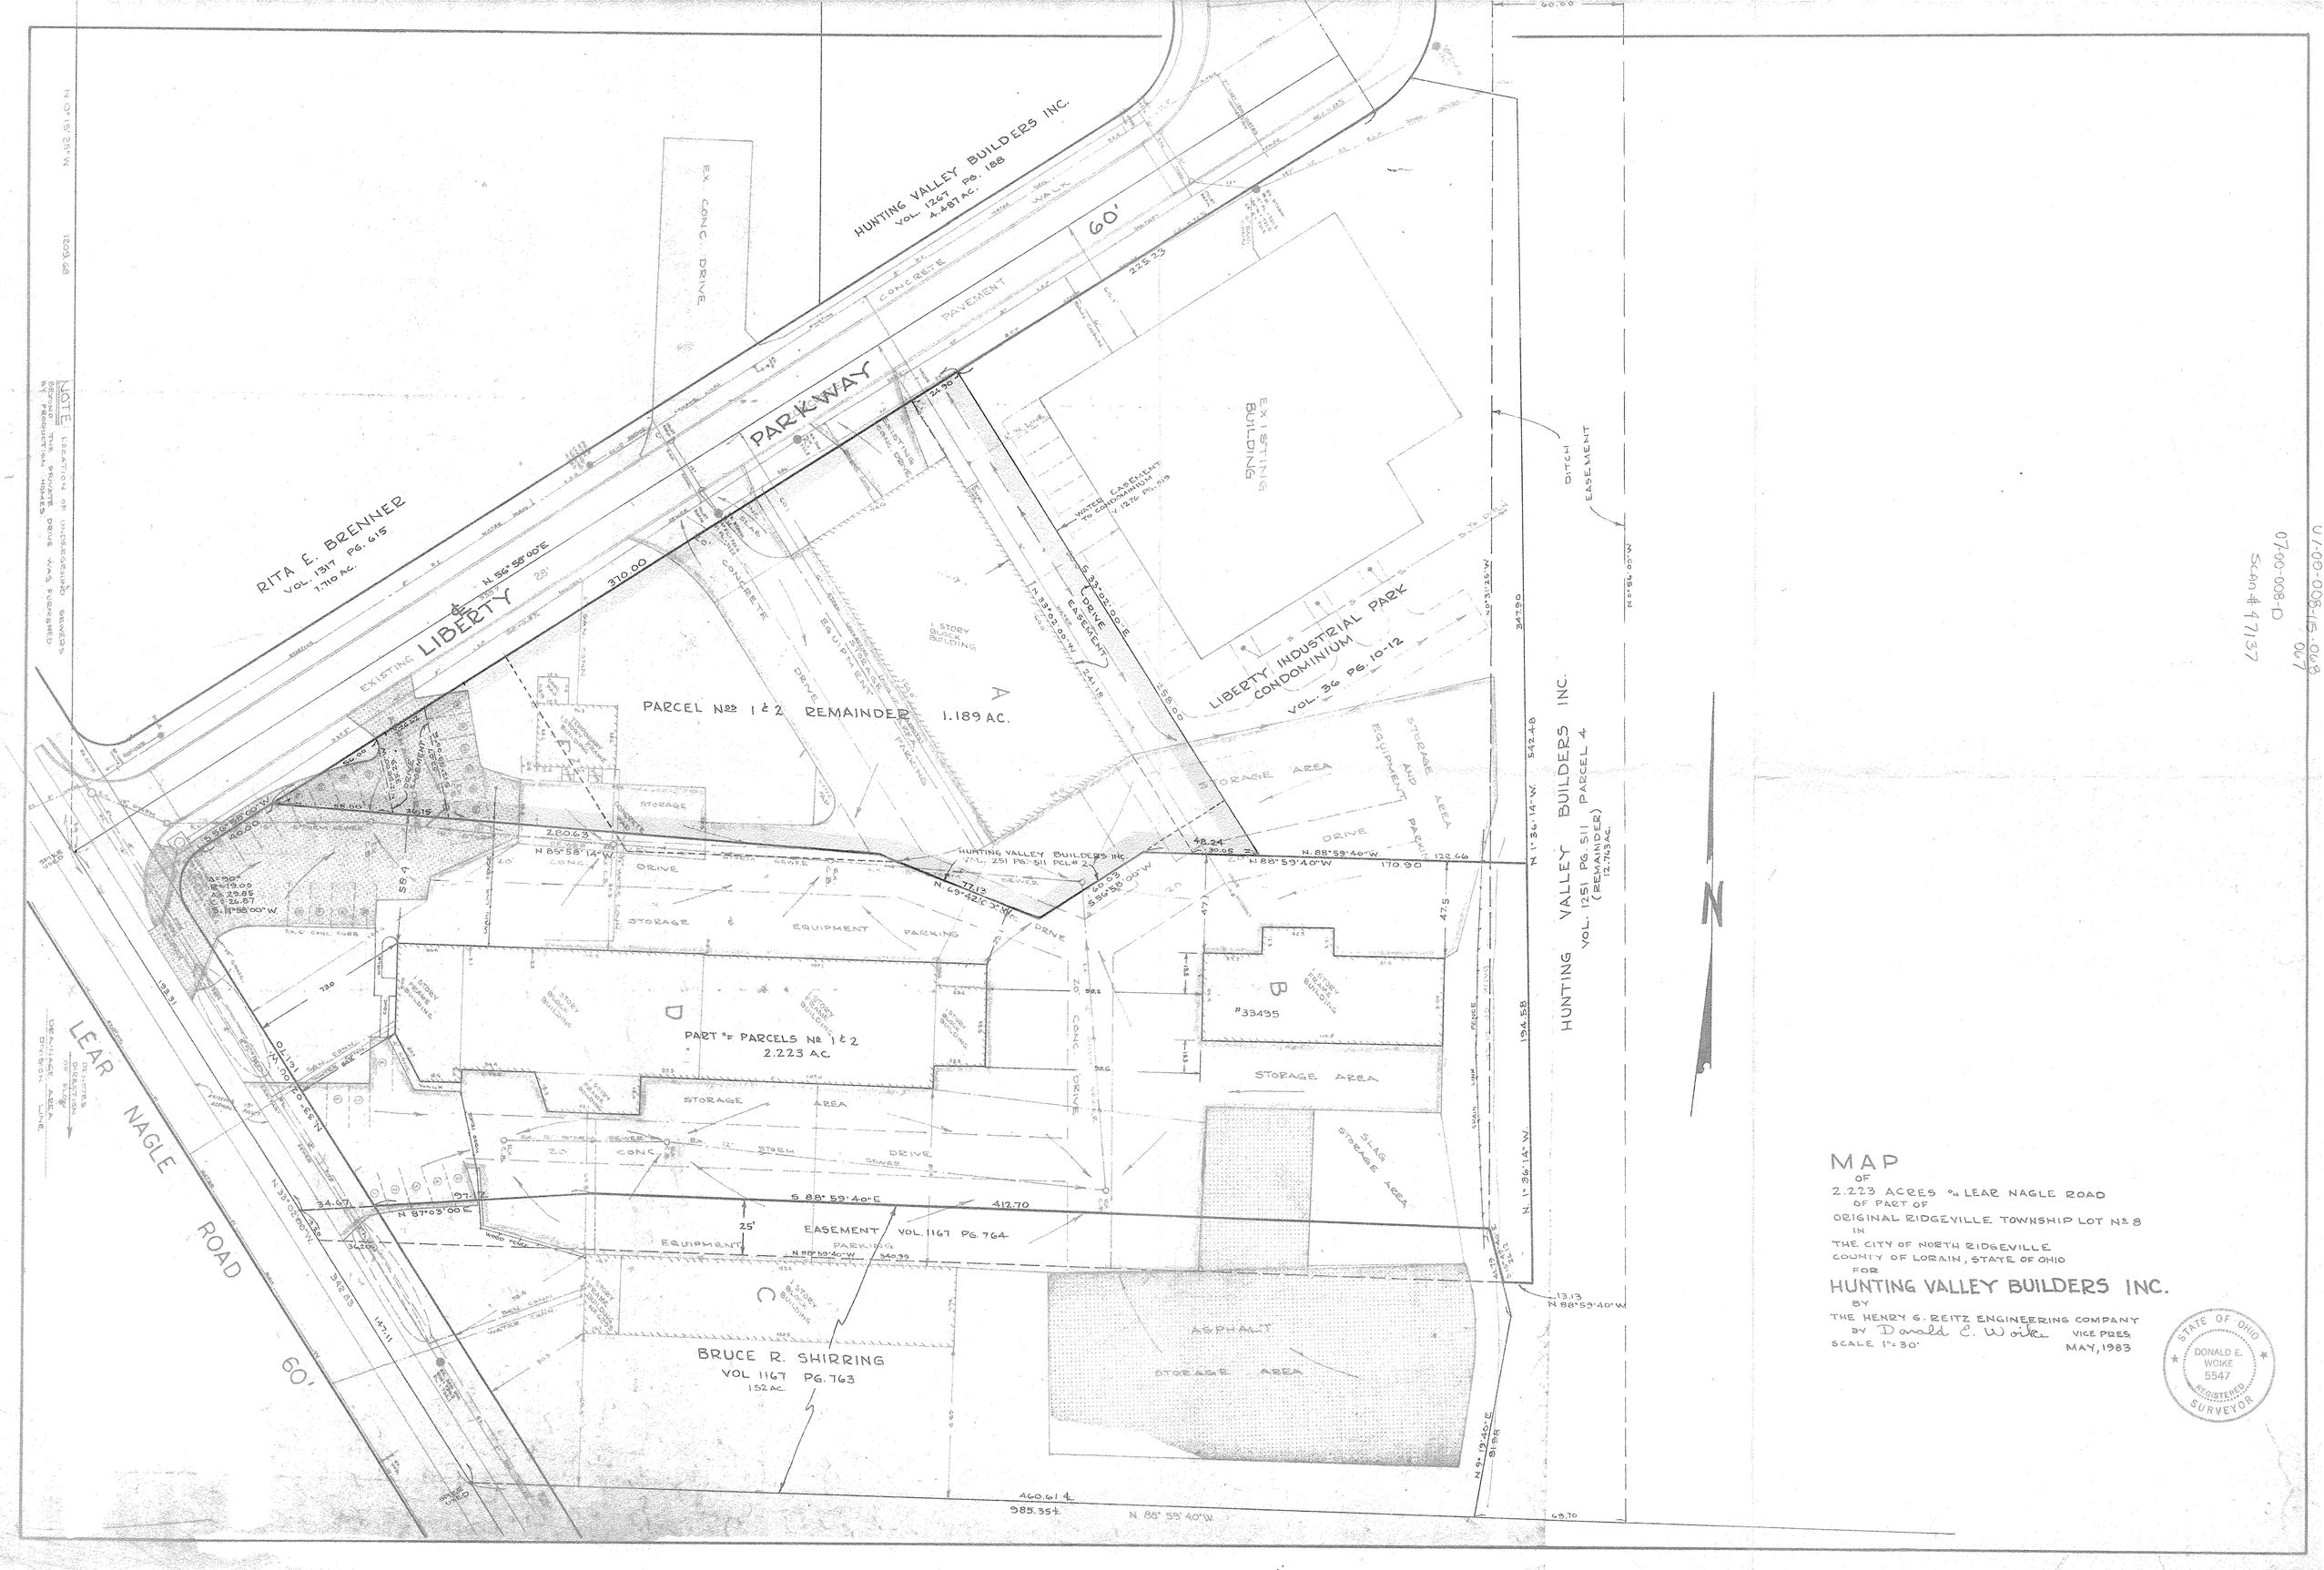

MAP

OF

2.223 ACRES on LEAR NAGLE ROAD

OF PART OF

ORIGINAL RIDGEVILLE TOWNSHIP LOT No 8

IN

THE CITY OF NORTH RIDGEVILLE

COUNTY OF LORAIN, STATE OF OHIO

FOR

HUNTING VALLEY BUILDERS INC.

BY

THE HENRY G. REITZ ENGINEERING COMPANY

BY Donald E. Woike VICE PRES.

SCALE 1" = 30'

MAY, 1983

STATE OF OHIO
DONALD E. WOIKE
5547
REGISTERED
SURVEYOR

07-00-008-015.069
07-00-008-D
SCAN # 47137