BOUNDARY SURVEY
FOR
THOMAS MASS

SITUATED IN THE CITY OF AVON
COUNTY OF LORAIN AND STATE OF
OHIO AND KNOWN AS BEING PART OF
ORIGINAL AVON TOWNSHIP SECTION NO. 26

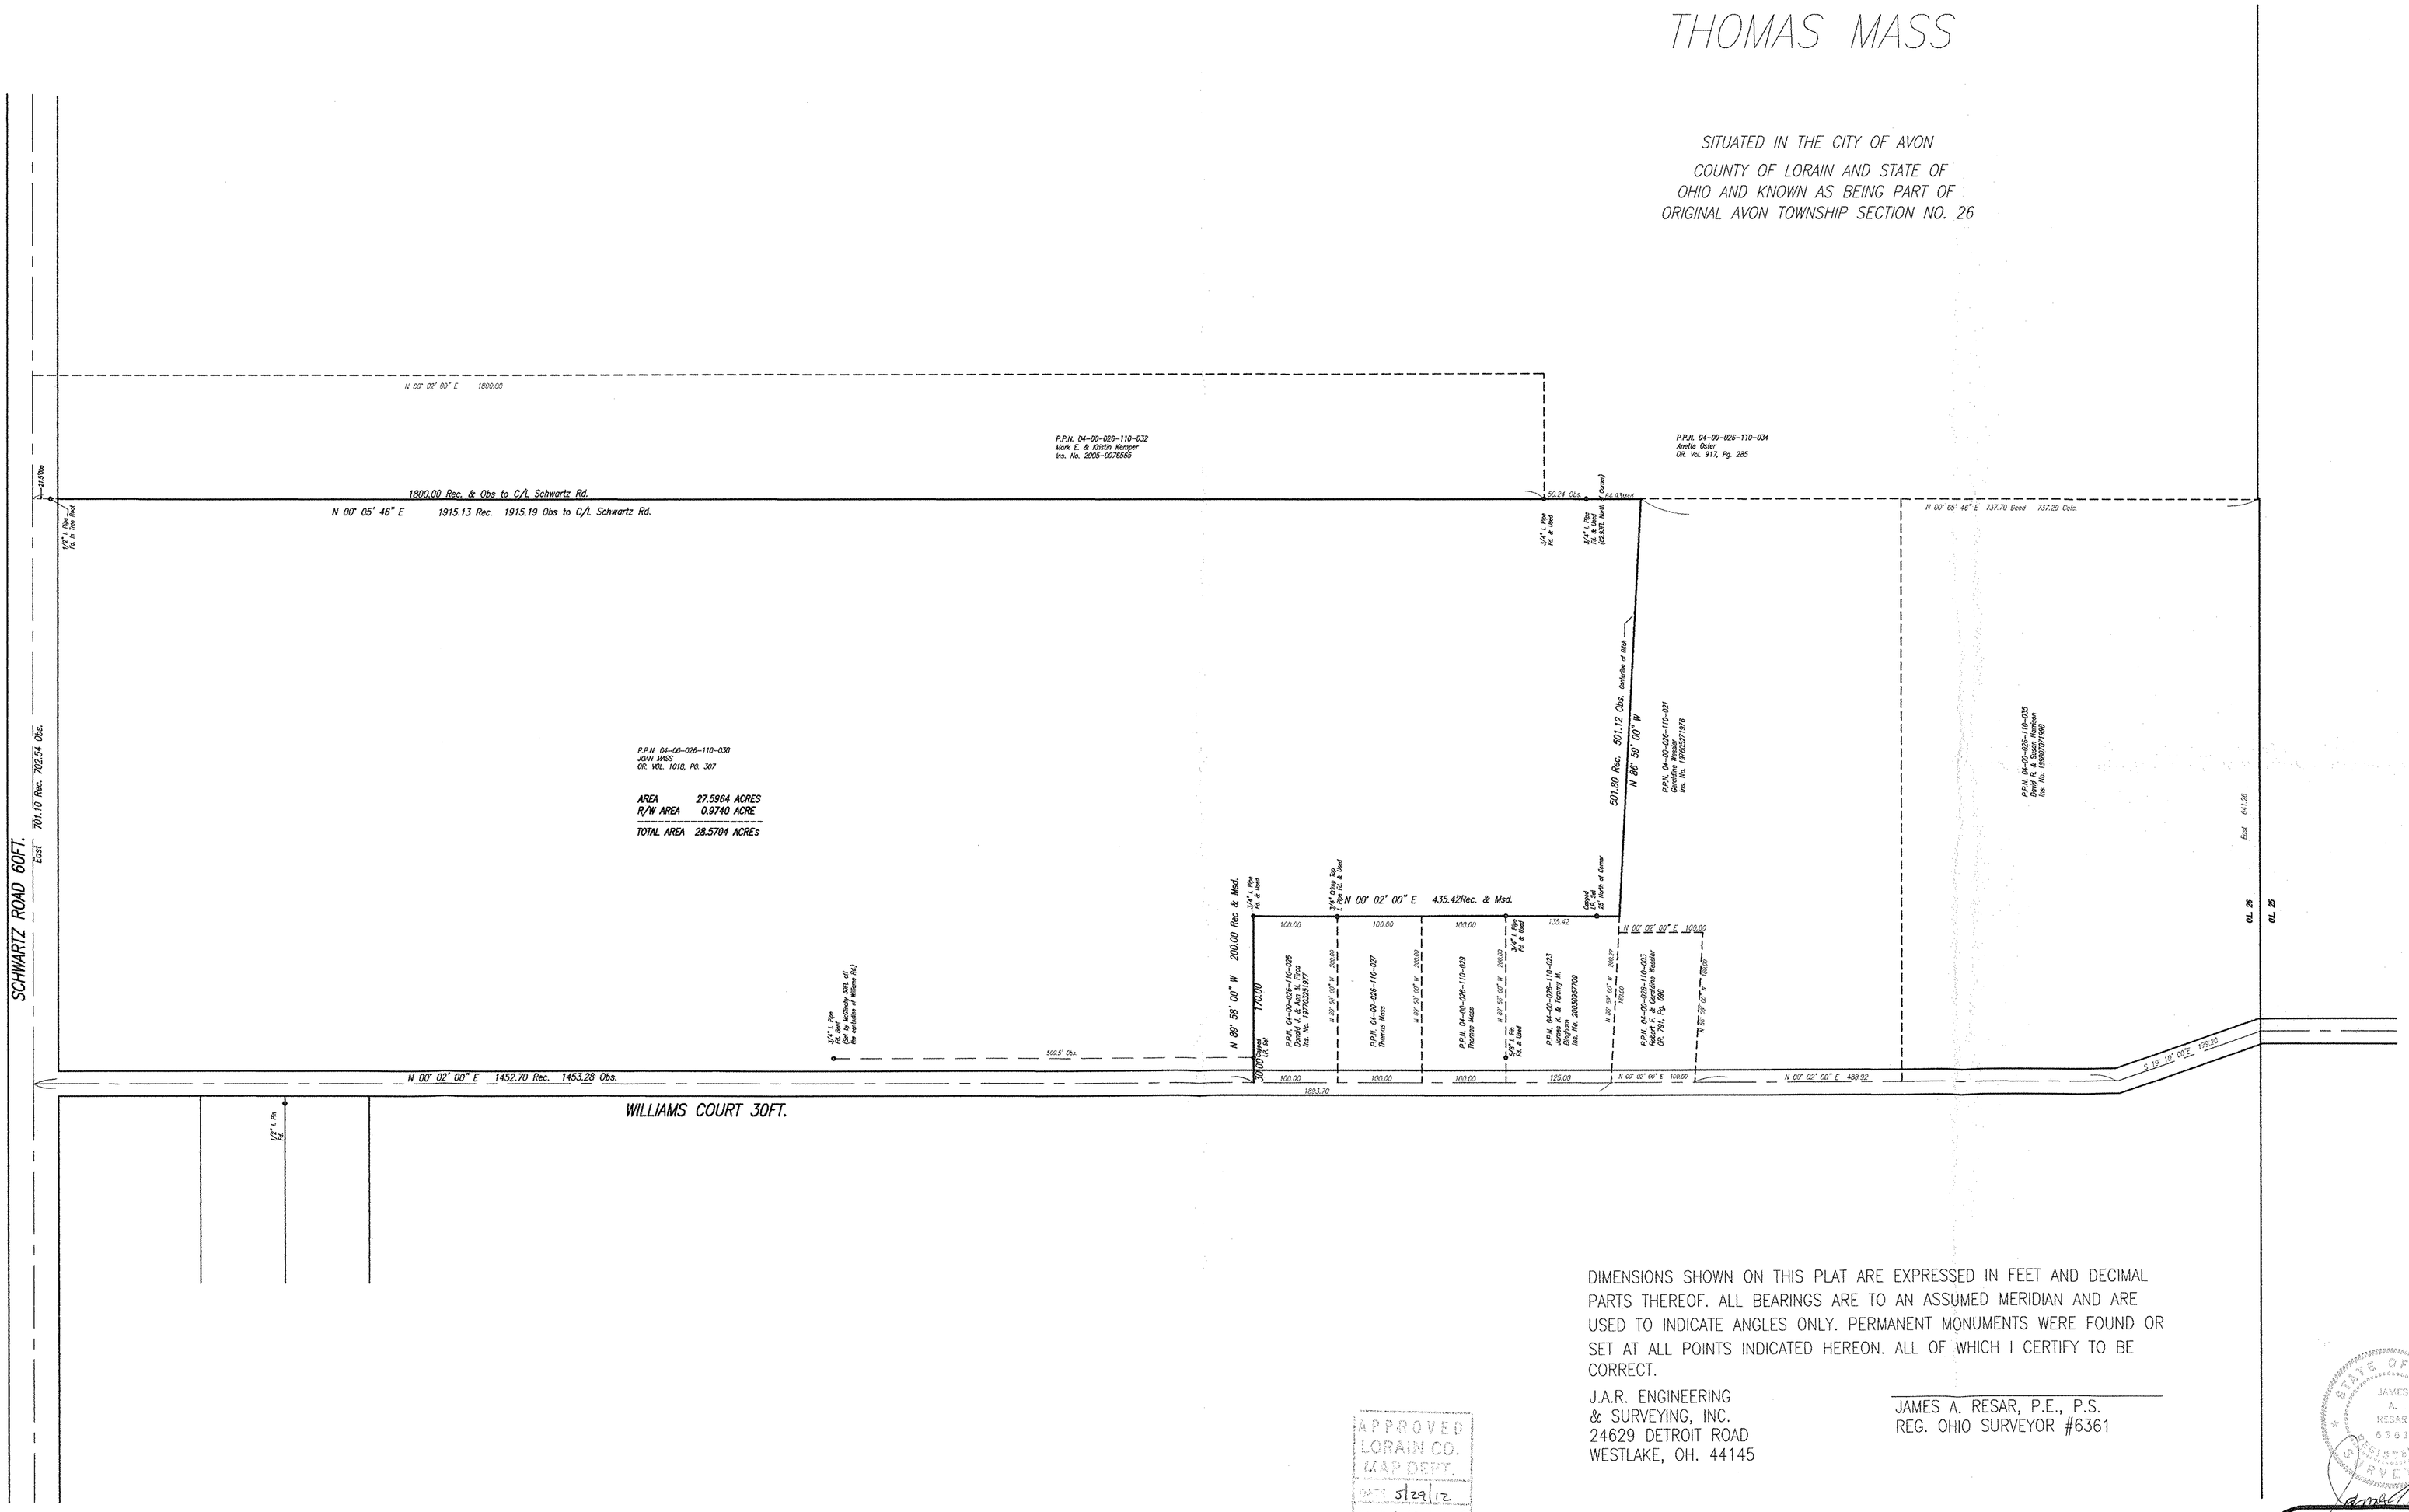

DIMENSIONS SHOWN ON THIS PLAT ARE EXPRESSED IN FEET AND DECIMAL PARTS THEREOF. ALL BEARINGS ARE TO AN ASSUMED MERIDIAN AND ARE USED TO INDICATE ANGLES ONLY. PERMANENT MONUMENTS WERE FOUND OR SET AT ALL POINTS INDICATED HEREON. ALL OF WHICH I CERTIFY TO BE CORRECT.

J.A.R. ENGINEERING
& SURVEYING, INC.
24629 DETROIT ROAD
WESTLAKE, OH. 44145

JAMES A. RESAR, P.E., P.S.
REG. OHIO SURVEYOR #6361

APPROVED
LORAIN CO.
MAP DEPT.
DATE 5/29/12
PARCEL 4-00-026-6
BY J. Sullivan
JOB NO. 12-025317-C

04-00-026-110-030
SCAN # 47182

STATE OF OHIO
JAMES A. RESAR
6361
REGISTERED
SURVEYOR

SCALE: 1" = 100'

LEGEND

- Benchmark
- Bush
- Calculated Point
- Centerline
- Curb Inlet Ex./Prop.
- Cable Pedestal Box
- Drill Hole Found/Set
- Downspout Existing
- Electrical Box
- Electric Meter
- Flow Arrow
- Fire Hydrant Ex./Prop.
- Gas Line Valve
- Gas Marker
- Gas Meter
- Gas Service Shut Off
- Gas Well
- Guard Post/Bollard
- Guy Wire
- Handicap Symbol
- Hub Found/Set
- Iron Pin Found/Set
- Iron Pipe Found
- Inlet – Round
- Inlet – Square
- Light Pole
- Mailbox
- Manhole – Unknown
- Monitoring Well
- Mon. Box Fd./Set
- Parking Meter
- PK Found/Set
- Power Pole
- Property Line
- R/W Right of Way Line
- Sanitary Clean Out
- Sanitary Manhole
- Sign
- Soilbore
- Sprinkler Control Box
- Sprinkler Head
- Stop Sign
- Storm M.H. Ex./Prop.
- Stump
- Telphone Pedestal
- Traffic Signal Pole
- Traffic Signal Box
- TRAN Transformer
- Tree
- Tree Pine
- Water Curb Stop
- Water Line Valve
- Water Meter
- Water Well
- Yard Drain Ex./Prop.

BOUNDARY SURVEY
THOMAS MASS

Prepared for:
THOMAS MASS
3025 Williams Court
Avon, Ohio 44011
Phone Number: 440-935-6888

Date	Revision
Feb. 14, 2012	

J.A.R. Engineering & Surveying
24629 Detroit Road
Westlake, Ohio 44145
(440)871-8345 (440)871-6175 FAX
jar@jar-engineering.com

1/1

C:\Documents and Settings\resarbatch\My Documents\Mass-Avon\dwg\BASE.dwg, 24x36 pbk, 2/14/2012 12:56:17 PM, 1:1