KLEINOEDER · SCHMIDT and ASSOCIATES

ENGINEERS — SURVEYORS — CONSULTANTS in LAND PLANNING

ELYRIA - NORWALK - MEDINA OHIO

PLOT PLAN

JOB Nº 85-268

SUBLOT BLOCK "H"

SUBDIVISION HOMEWOOD ADDITION - P.V. 14 PP. 22 & 23

OTHER PART OF SHEFFIELD TWP. ORIG. LOT 99 - LORAIN COUNTY - OHIO

03-00-099-104-001

NOTE: THIS MAP TRACED FROM LORAIN COUNTY TAX MAPS & AERIAL PHOTOGRAPHS. IT IS NOT A BOUNDARY SURVEY MAP.

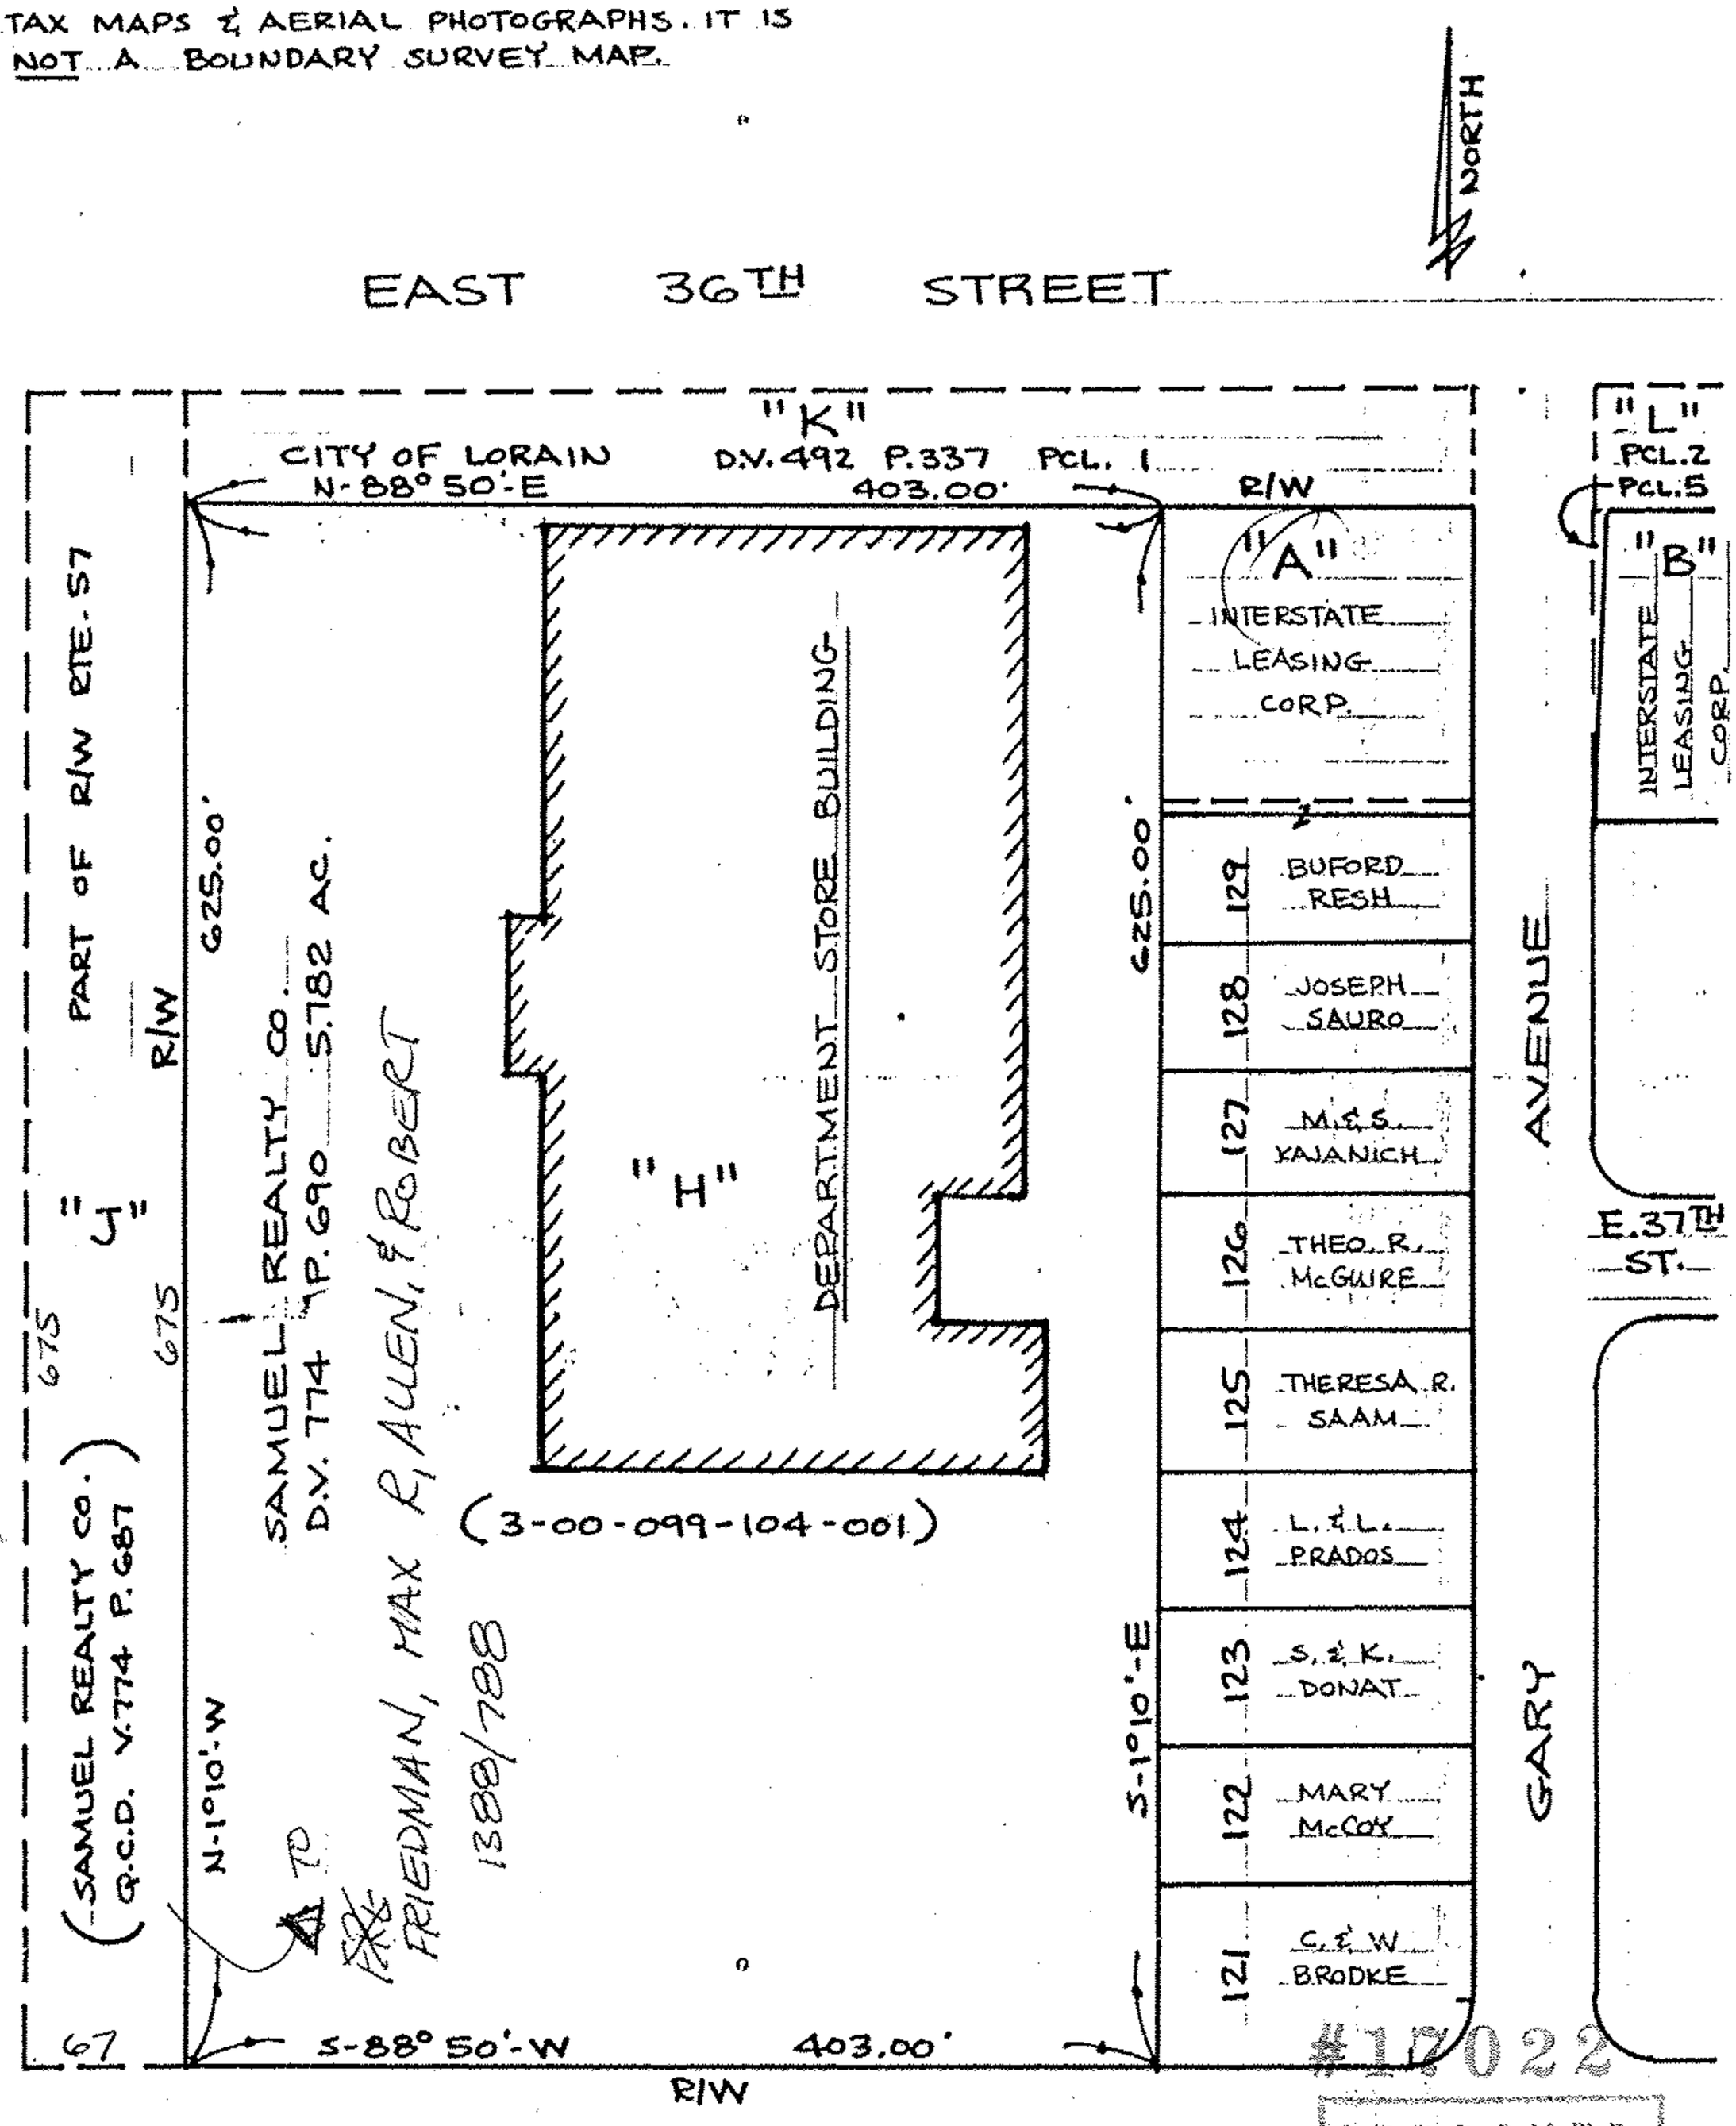

#12022

APPROVED LORAIN CO. MAP DEPT.
DATE 9-16-86
PAGE 3-00-099.13
BY T. McMan
ID AFTER

Prepared for: ATTORNEY MARVIN A. SICHERMAN
1300 OHIO SAV. PLAZA CLEVE., OHIO 44114-3169

Scale: 1" = 100'

Date:

REV. 1-27-86